ADDENDUM 06- ATTACHMENT 03

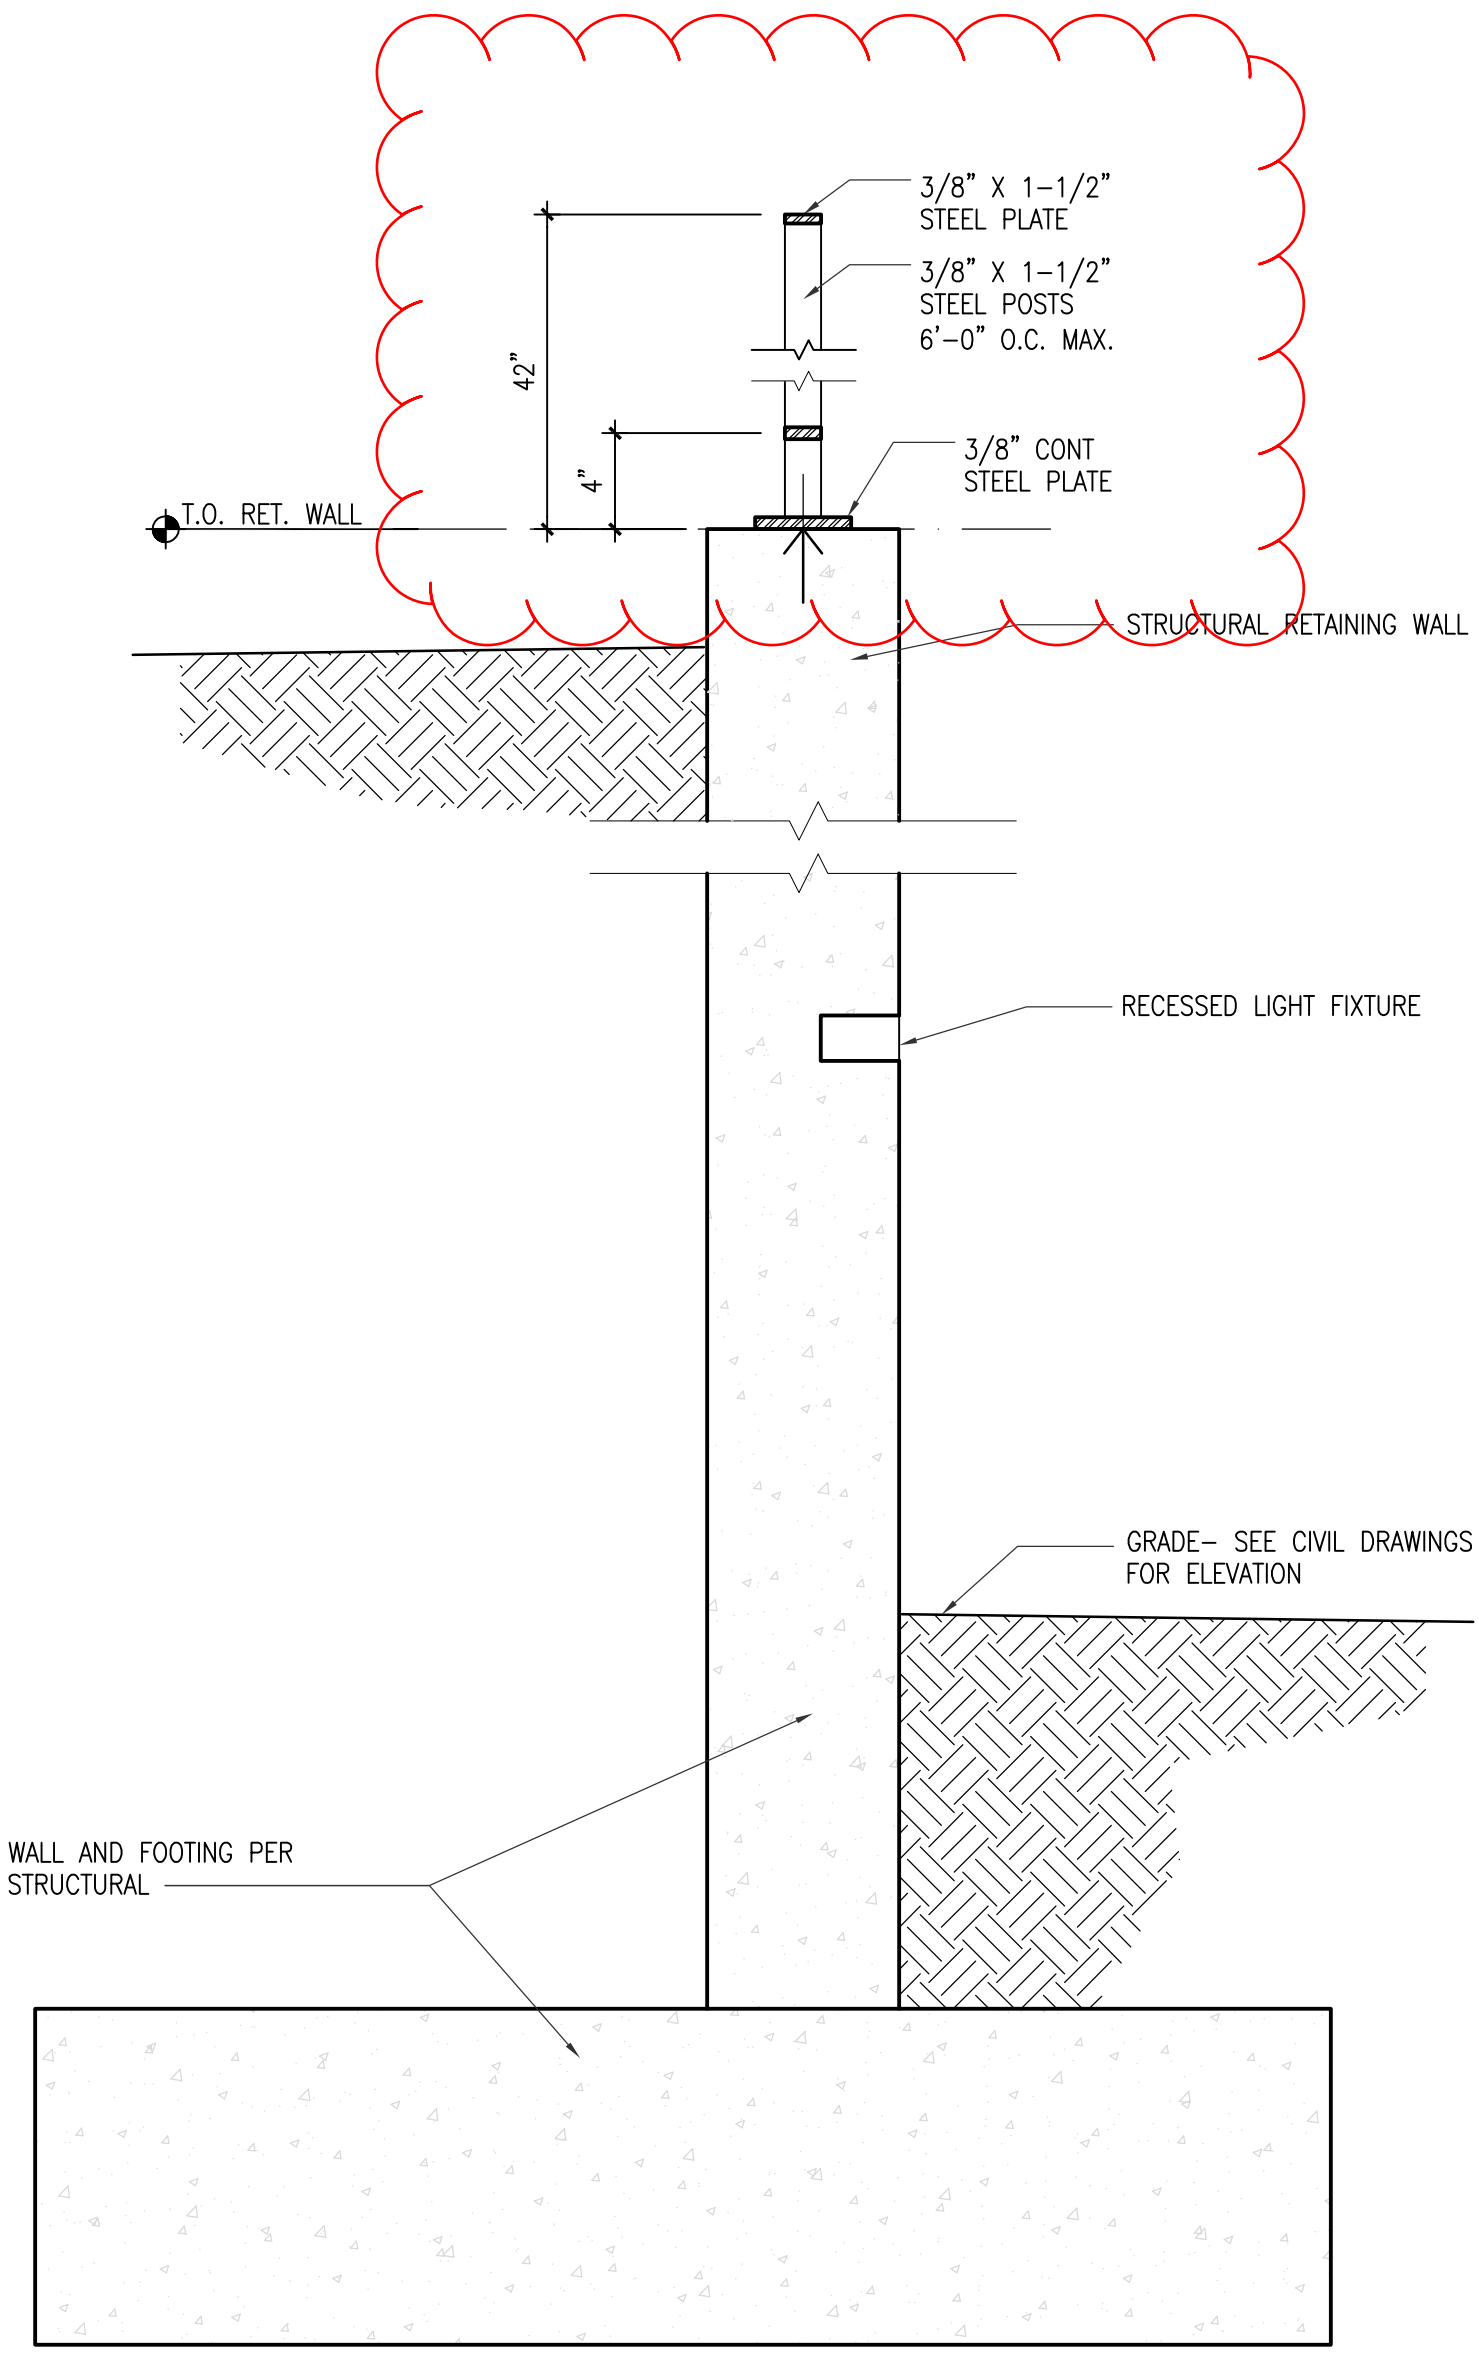

11 / A-504 RETAINING WALL SECTION DETAIL-PARKING

SCALE: 1 1/2" = 1'-0"