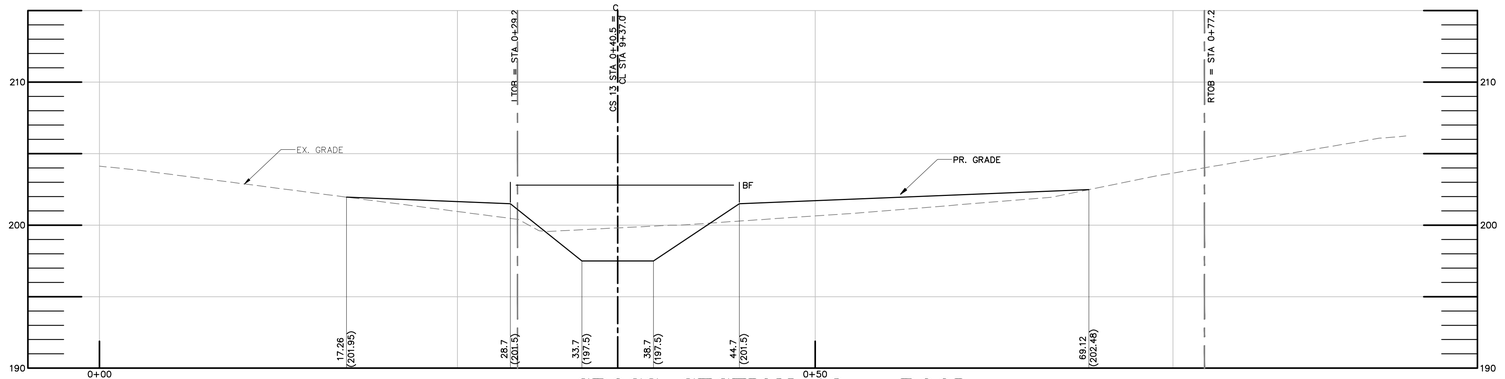

CROSS-SECTION 13 - POOL

SCALE: HORIZONTAL 1" = 5'
VERTICAL 1" = 5'

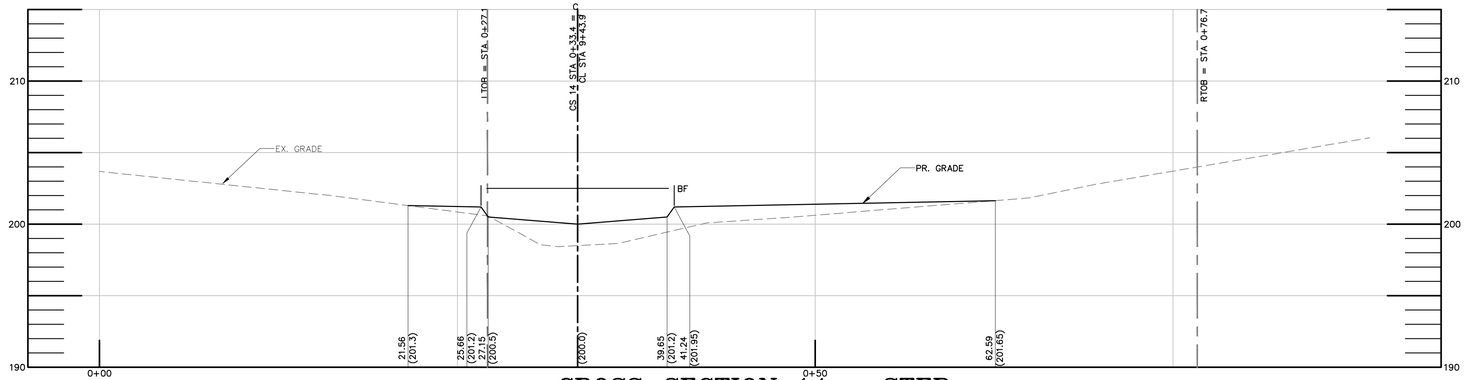

CROSS-SECTION 14 - STEP

SCALE: HORIZONTAL 1" = 5'
VERTICAL 1" = 5'

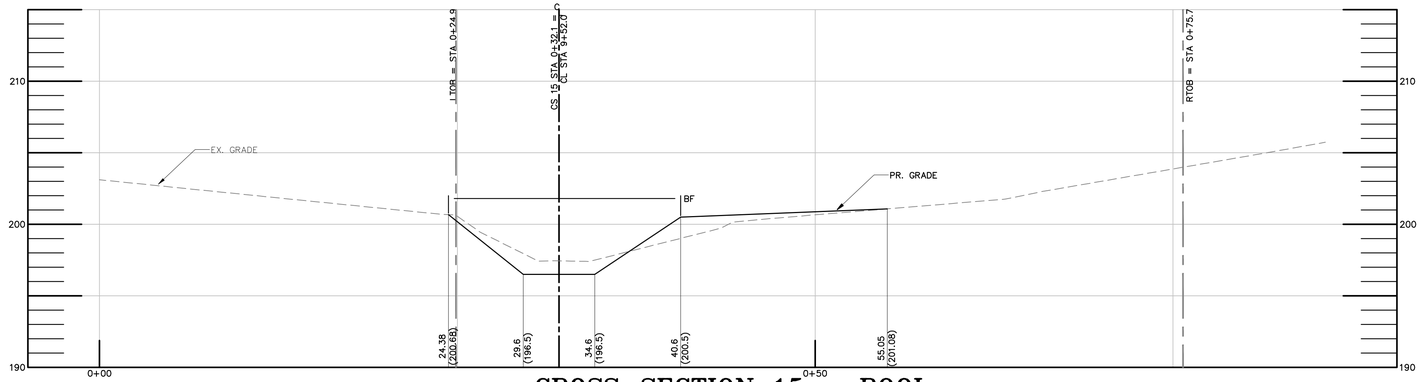

CROSS-SECTION 15 - POOL

SCALE: HORIZONTAL 1" = 5'
VERTICAL 1" = 5'

DDOE DISTRICT DEPARTMENT OF THE ENVIRONMENT

GOVERNMENT OF THE DISTRICT OF COLUMBIA
DISTRICT DEPARTMENT OF THE ENVIRONMENT
1200 FIRST STREET NE, WASHINGTON, DC 20002

GREENHORNE & O'MARA
CONSULTING ENGINEERS
6110 FROST PLACE LAUREL, MD 20707
PHONE: (301) 982-2800 FAX: (301) 220-2619
www.g-and-o.com
FLORIDA KANSAS MARYLAND NORTH CAROLINA PENNSYLVANIA VIRGINIA WEST VIRGINIA

CLEAR CREEKS CONSULTING
1317 Knopp Road, Jarrettsville, Maryland 21084 (410) 692-2164

BayLand Consultants & Designers, Inc.
"Integrating Engineering and Environment"
1321Mercedes Drive, Suite C Hanover, Maryland 21076

MAIN CHANNEL CROSS SECTIONS 13 -

FOR

BROAD BRANCH STREAM RESTORATION PRO.

WASHINGTON, DISTRICT OF COLUMBIA

OCTOBER 2010

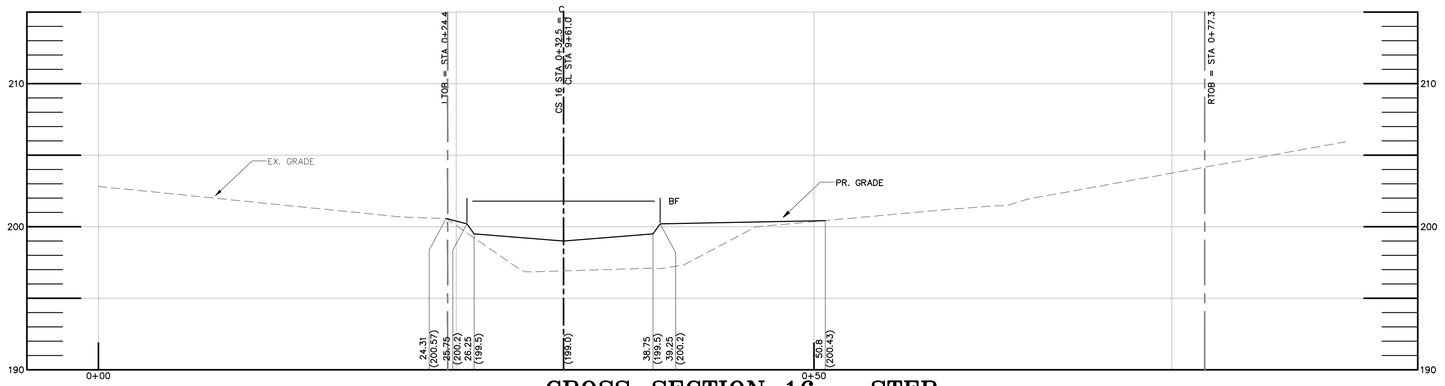

CROSS-SECTION 16 - STEP

SCALE: HORIZONTAL 1" = 5'
VERTICAL 1" = 5'

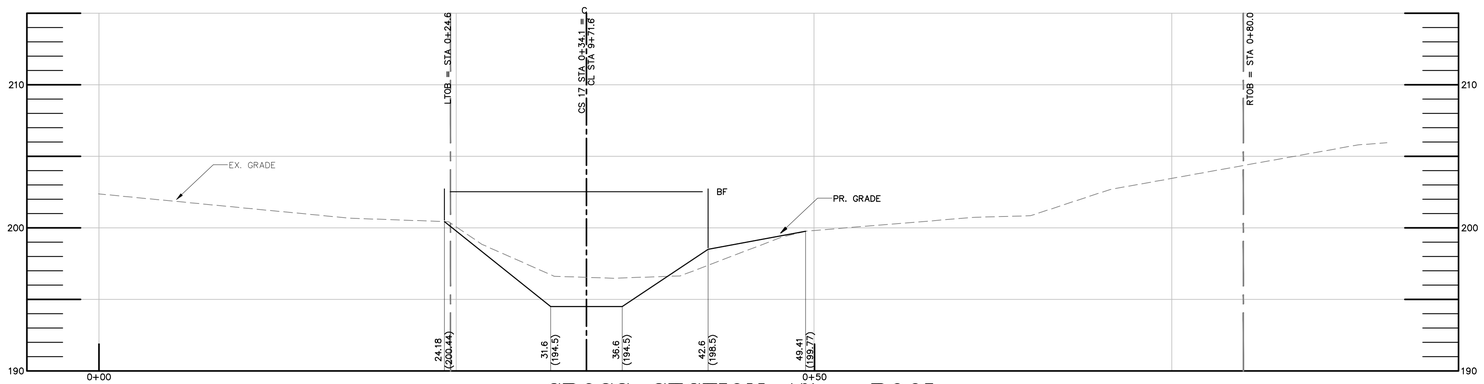

CROSS-SECTION 17 - POOL

SCALE: HORIZONTAL 1" = 5'
VERTICAL 1" = 5'

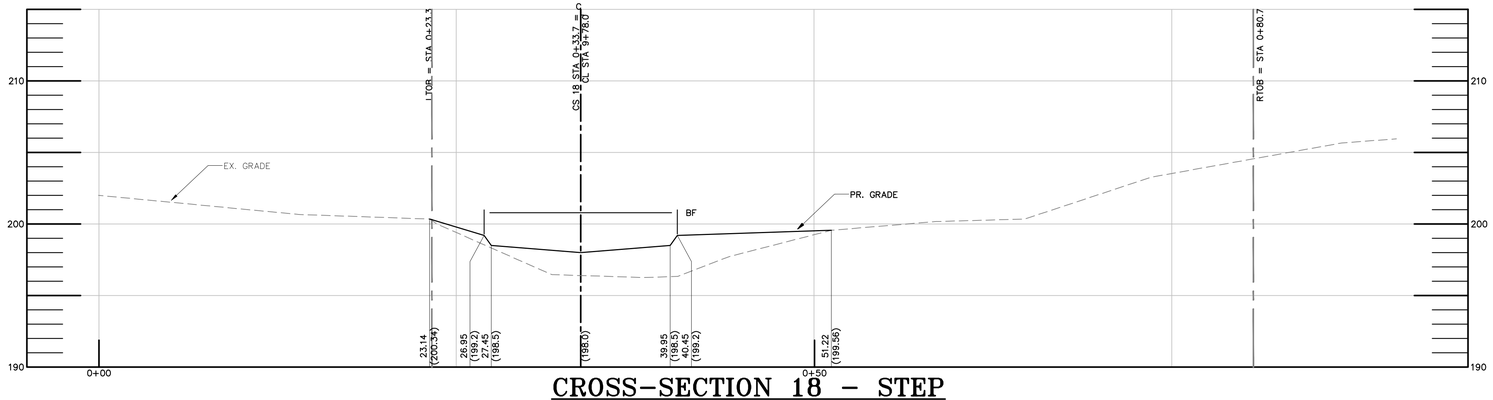

CROSS-SECTION 18 - STEP

SCALE: HORIZONTAL 1" = 5'
VERTICAL 1" = 5'

DDOE DISTRICT DEPARTMENT OF THE ENVIRONMENT

GOVERNMENT OF THE DISTRICT OF COLUMBIA
DISTRICT DEPARTMENT OF THE ENVIRONMENT
1200 FIRST STREET NE, WASHINGTON, DC 20002

GREENHORNE & O'MARA
CONSULTING ENGINEERS
6110 FROST PLACE LAUREL, MD 20707
PHONE: (301) 982-2800 FAX: (301) 220-2619
www.g-and-o.com
FLORIDA KANSAS MARYLAND NORTH CAROLINA PENNSYLVANIA VIRGINIA WEST VIRGINIA

CLEAR CREEKS CONSULTING
1317 Knopp Road, Jarrettsville, Maryland 21084 (410) 692-2164

BayLand Consultants & Designers, Inc.
"Integrating Engineering and Environment"
1321Mercedes Drive, Suite C Hanover, Maryland 21076

MAIN CHANNEL CROSS SECTIONS 16 –

FOR

BROAD BRANCH STREAM RESTORATION PRO.

WASHINGTON, DISTRICT OF COLUMBIA

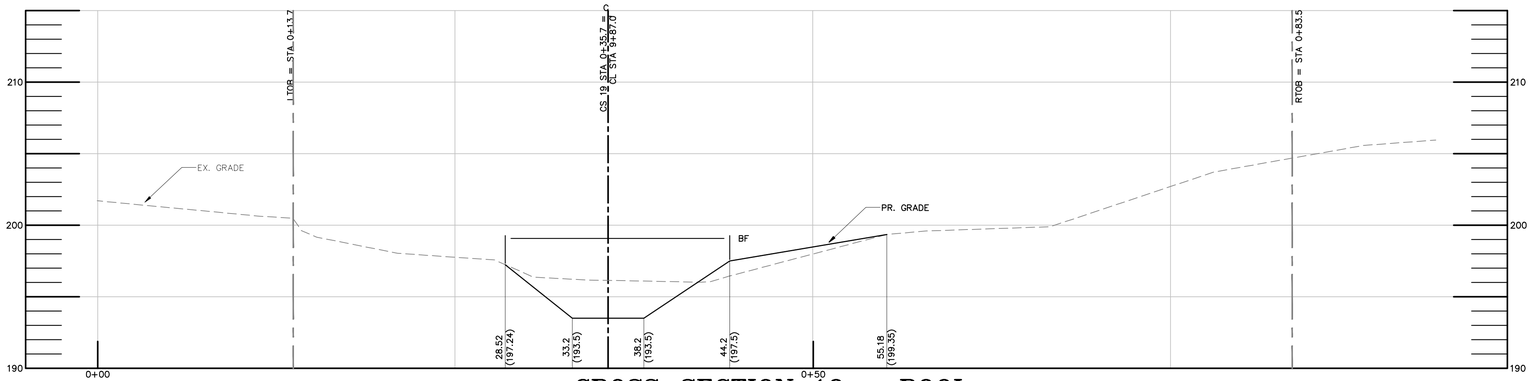

CROSS-SECTION 19 - POOL

SCALE: HORIZONTAL 1" = 5'
VERTICAL 1" = 5'

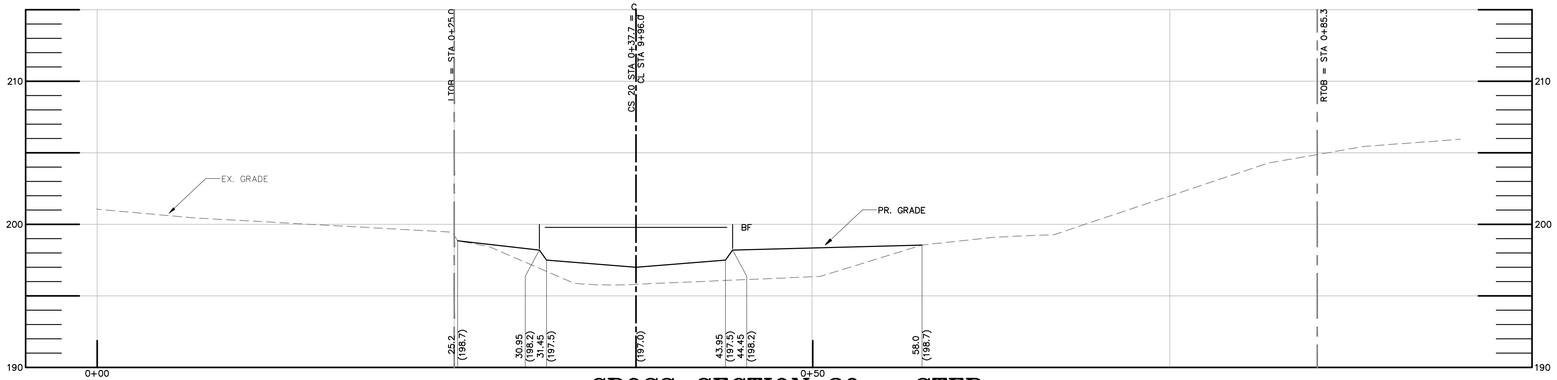

CROSS-SECTION 20 - STEP

SCALE: HORIZONTAL 1" = 5'
VERTICAL 1" = 5'

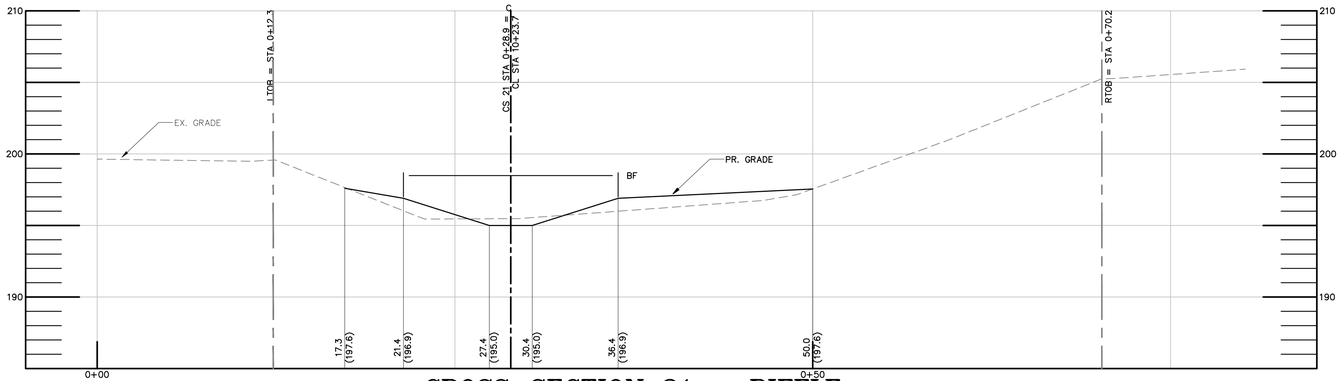

CROSS-SECTION 21 - RIFFLE

SCALE: HORIZONTAL 1" = 5'
VERTICAL 1" = 5'

DDOE
DISTRICT DEPARTMENT OF THE ENVIRONMENT

GOVERNMENT OF THE DISTRICT OF COLUMBIA
DISTRICT DEPARTMENT OF THE ENVIRONMENT
1200 FIRST STREET NE, WASHINGTON, DC 20002

GREENHORNE & O'MARA
CONSULTING ENGINEERS
6110 FROST PLACE LAUREL, MD 20707
PHONE: (301) 982-2800 FAX: (301) 220-2619
www.g-and-o.com
FLORIDA KANSAS MARYLAND NORTH CAROLINA PENNSYLVANIA VIRGINIA WEST VIRGINIA

CLEAR CREEKS CONSULTING
1317 Knopp Road, Jarrettsville, Maryland 21084 (410) 692-2164

BayLand Consultants & Designers, Inc.
"Integrating Engineering and Environment"
1321Mercedes Drive, Suite C Hanover, Maryland 21076

MAIN CHANNEL CROSS SECTIONS 19 -

FOR
BROAD BRANCH STREAM RESTORATION PRO.
WASHINGTON, DISTRICT OF COLUMBIA

OCTOBER 2010 | SHEET NO. 23 OF _

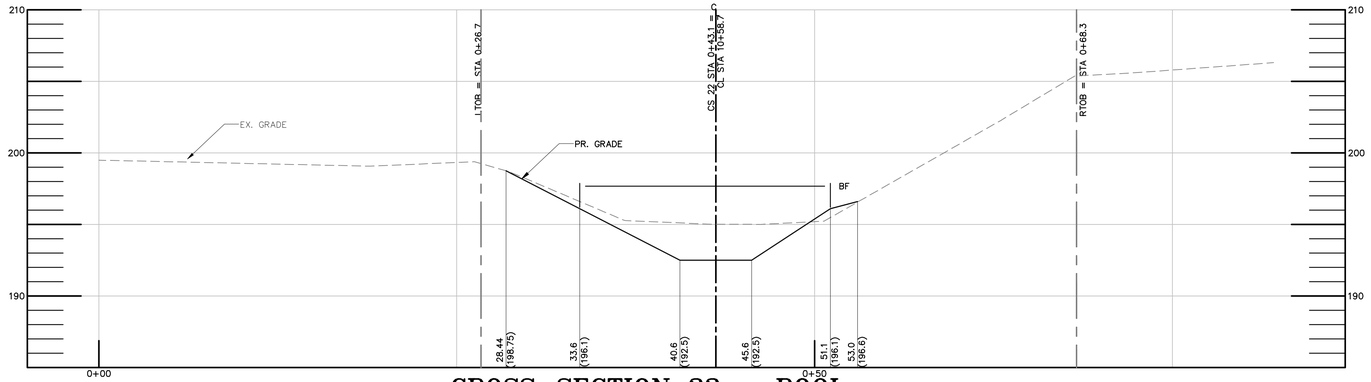

CROSS-SECTION 22 - POOL

SCALE: HORIZONTAL 1" = 5'
VERTICAL 1" = 5'

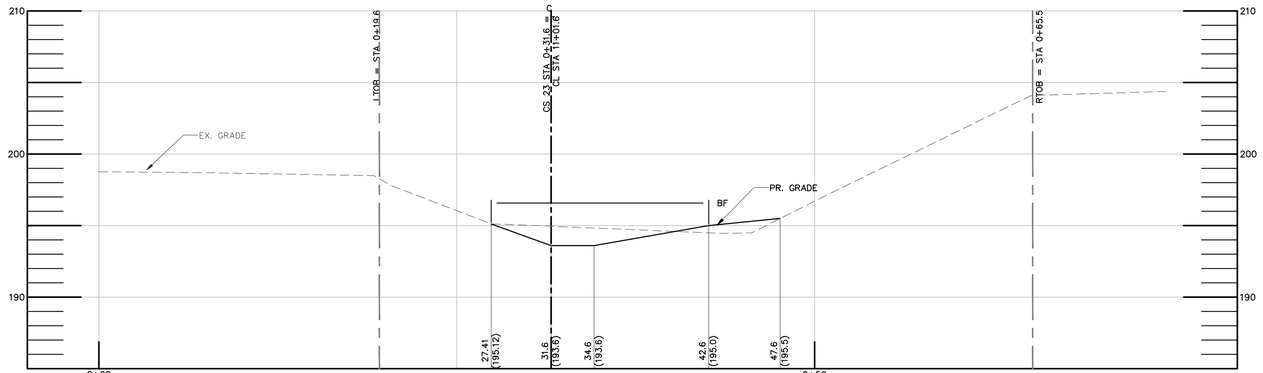

CROSS-SECTION 23 - RIFFLE

SCALE: HORIZONTAL 1" = 5'
VERTICAL 1" = 5'

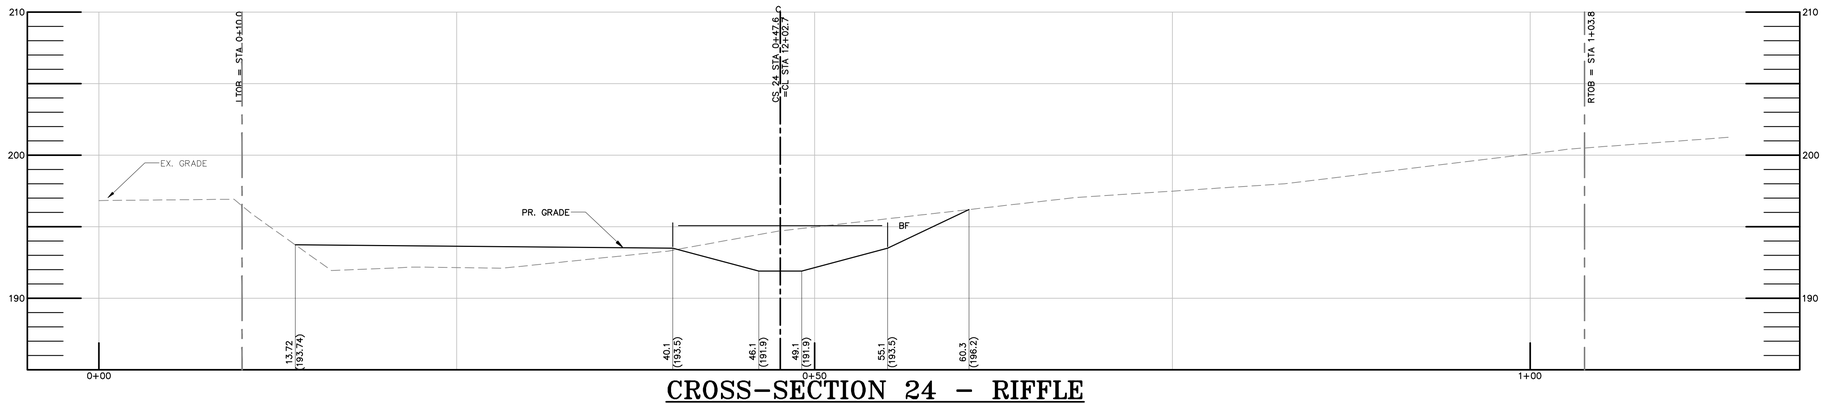

CROSS-SECTION 24 - RIFFLE

SCALE: HORIZONTAL 1" = 5'
VERTICAL 1" = 5'

DDOE DISTRICT DEPARTMENT OF THE ENVIRONMENT

GOVERNMENT OF THE DISTRICT OF COLUMBIA
DISTRICT DEPARTMENT OF THE ENVIRONMENT
1200 FIRST STREET NE, WASHINGTON, DC 20002

GREENHORNE & O'MARA
CONSULTING ENGINEERS
6110 FROST PLACE LAUREL, MD 20707
PHONE: (301) 982-2800 FAX: (301) 220-2619
www.g-and-o.com
FLORIDA KANSAS MARYLAND NORTH CAROLINA PENNSYLVANIA VIRGINIA WEST VIRGINIA

CLEAR CREEKS CONSULTING
1317 Knopp Road, Jarrettsville, Maryland 21084 (410) 692-2164

BayLand Consultants & Designers, Inc.
"Integrating Engineering and Environment"
1321Mercedes Drive, Suite C Hanover, Maryland 21076

MAIN CHANNEL CROSS SECTIONS 22 -

FOR

BROAD BRANCH STREAM RESTORATION PRO.

WASHINGTON, DISTRICT OF COLUMBIA

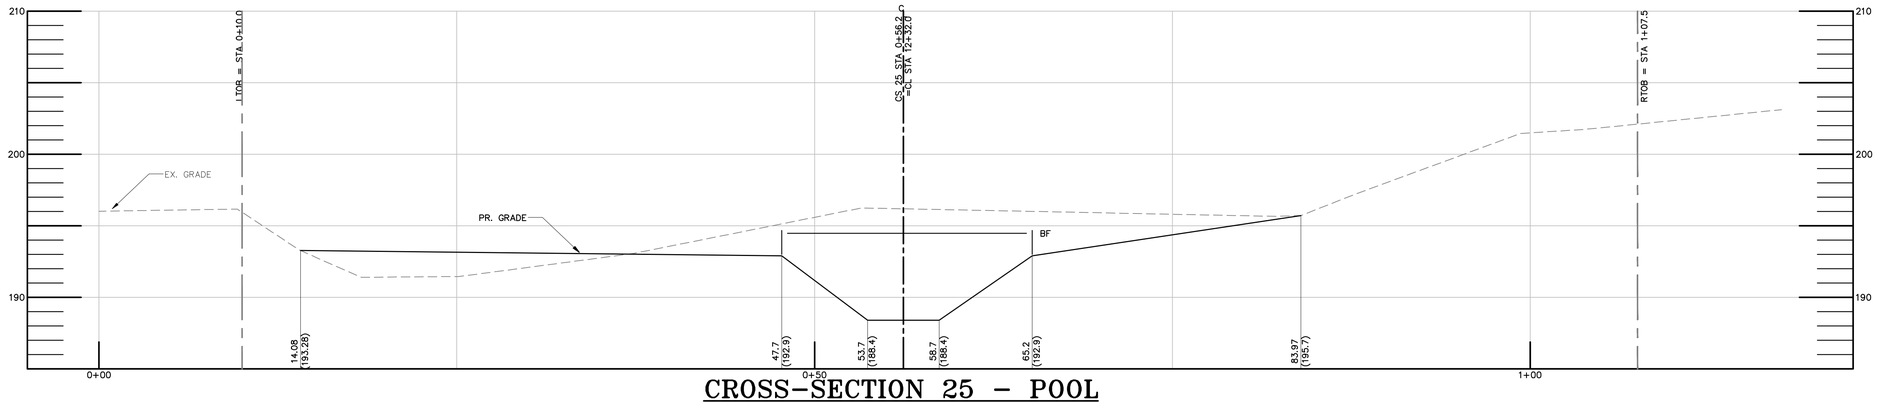

CROSS-SECTION 25 - POOL

SCALE: HORIZONTAL 1" = 5'
VERTICAL 1" = 5'

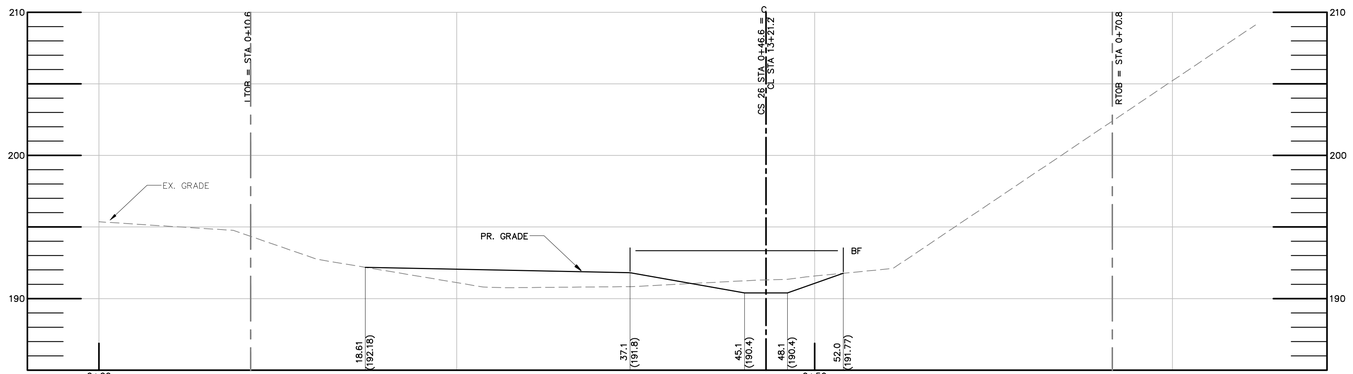

CROSS-SECTION 26 - RIFFLE

SCALE: HORIZONTAL 1" = 5'
VERTICAL 1" = 5'

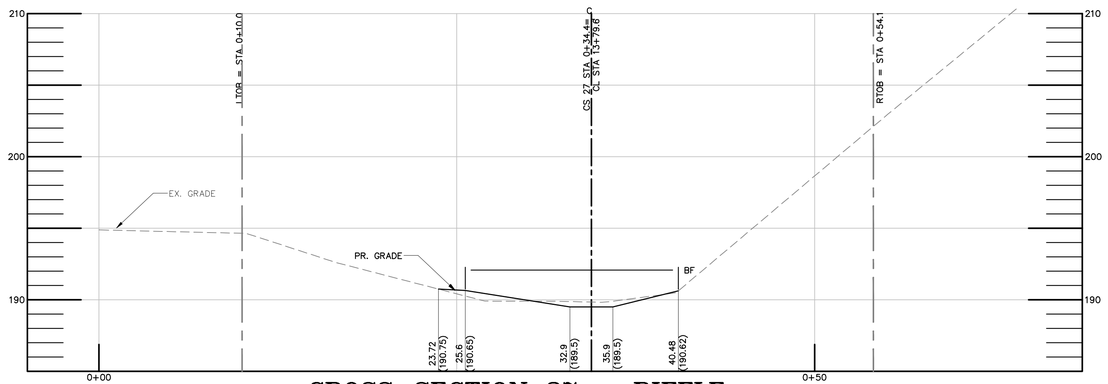

CROSS-SECTION 27 - RIFFLE

SCALE: HORIZONTAL 1" = 5'
VERTICAL 1" = 5'

DDOE
DISTRICT DEPARTMENT OF THE ENVIRONMENT

GOVERNMENT OF THE
DISTRICT OF COLUMBIA
DISTRICT DEPARTMENT OF THE ENVIRONMENT
1200 FIRST STREET NE, WASHINGTON, DC 20002

G&O
GREENHORNE & O'MARA
CONSULTING ENGINEERS
6110 FROST PLACE LAUREL, MD 20707
PHONE: (301) 982-2800 FAX: (301) 220-2619
www.g-and-o.com
FLORIDA KANSAS MARYLAND NORTH CAROLINA PENNSYLVANIA VIRGINIA WEST VIRGINIA

CLEAR CREEKS CONSULTING
1317 Knopp Road, Jarrettsville, Maryland 21084
(410) 692-2164

BayLand Consultants & Designers, Inc.
"Integrating Engineering and Environment"
1321Mercedes Drive, Suite C Hanover, Maryland 21076

MAIN CHANNEL CROSS SECTIONS 25 –

FOR

BROAD BRANCH STREAM RESTORATION PRO.

WASHINGTON, DISTRICT OF COLUMBIA

OCTOBER 2010

SHEET NO. 25 OF _