Mann Elementary

Community Presentation 02.20.13

Marshall | Moya Design

Marshall | Moya Design

DGS District of Columbia Department of General Services

DRAFT PERSPECTIVE VIEW

Marshall | Moya Design

DGS District of Columbia Department of General Services

DRAFT PERSPECTIVE VIEW

Marshall | Moya Design

DGS District of Columbia Department of General Services

DRAFT PERSPECTIVE VIEW

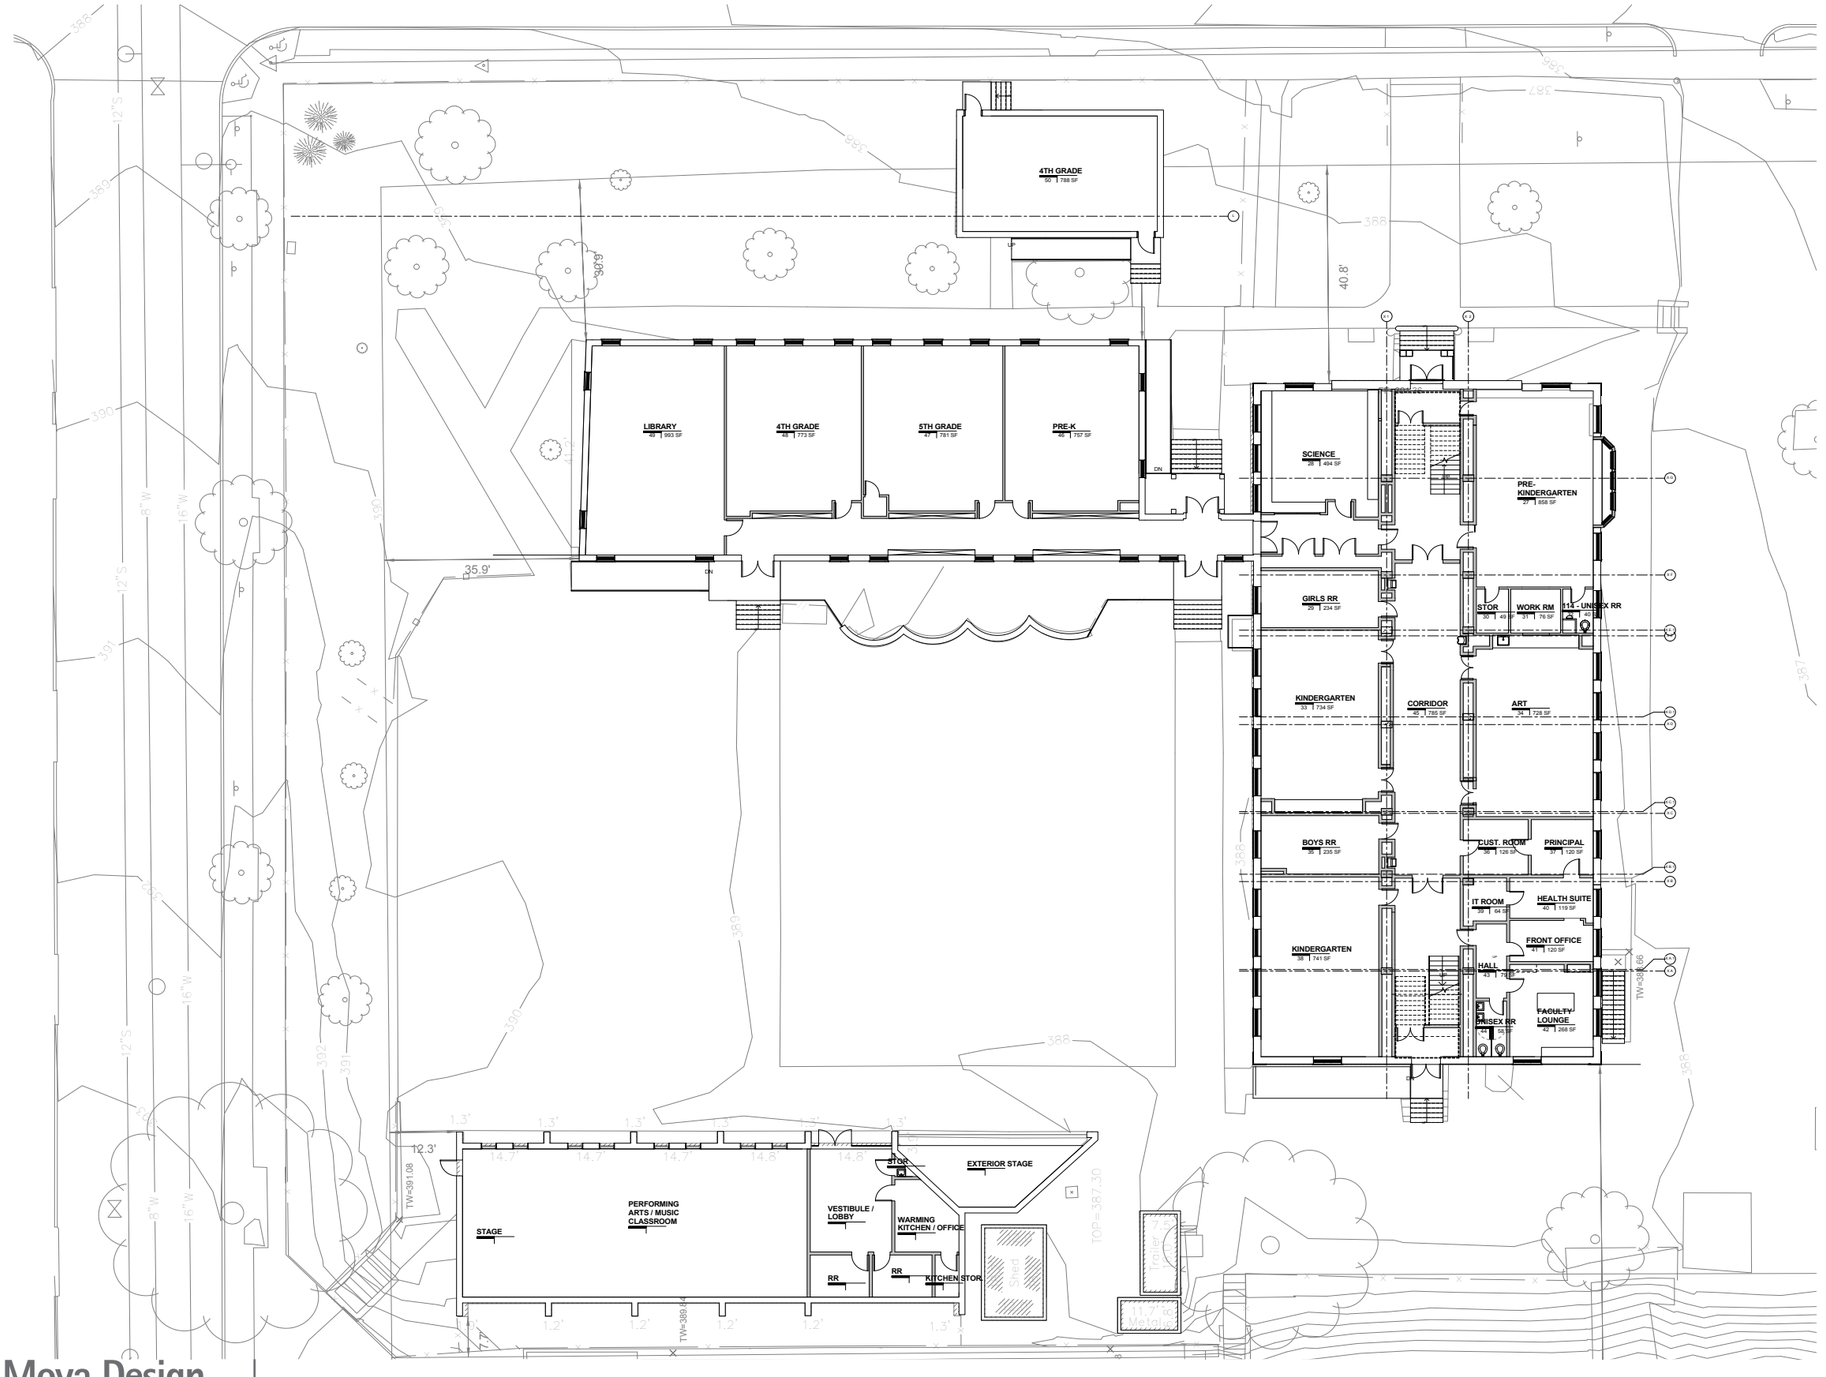

Marshall | Moya Design

DGS District of Columbia Department of General Services

EXISTING 1st LEVEL PLAN

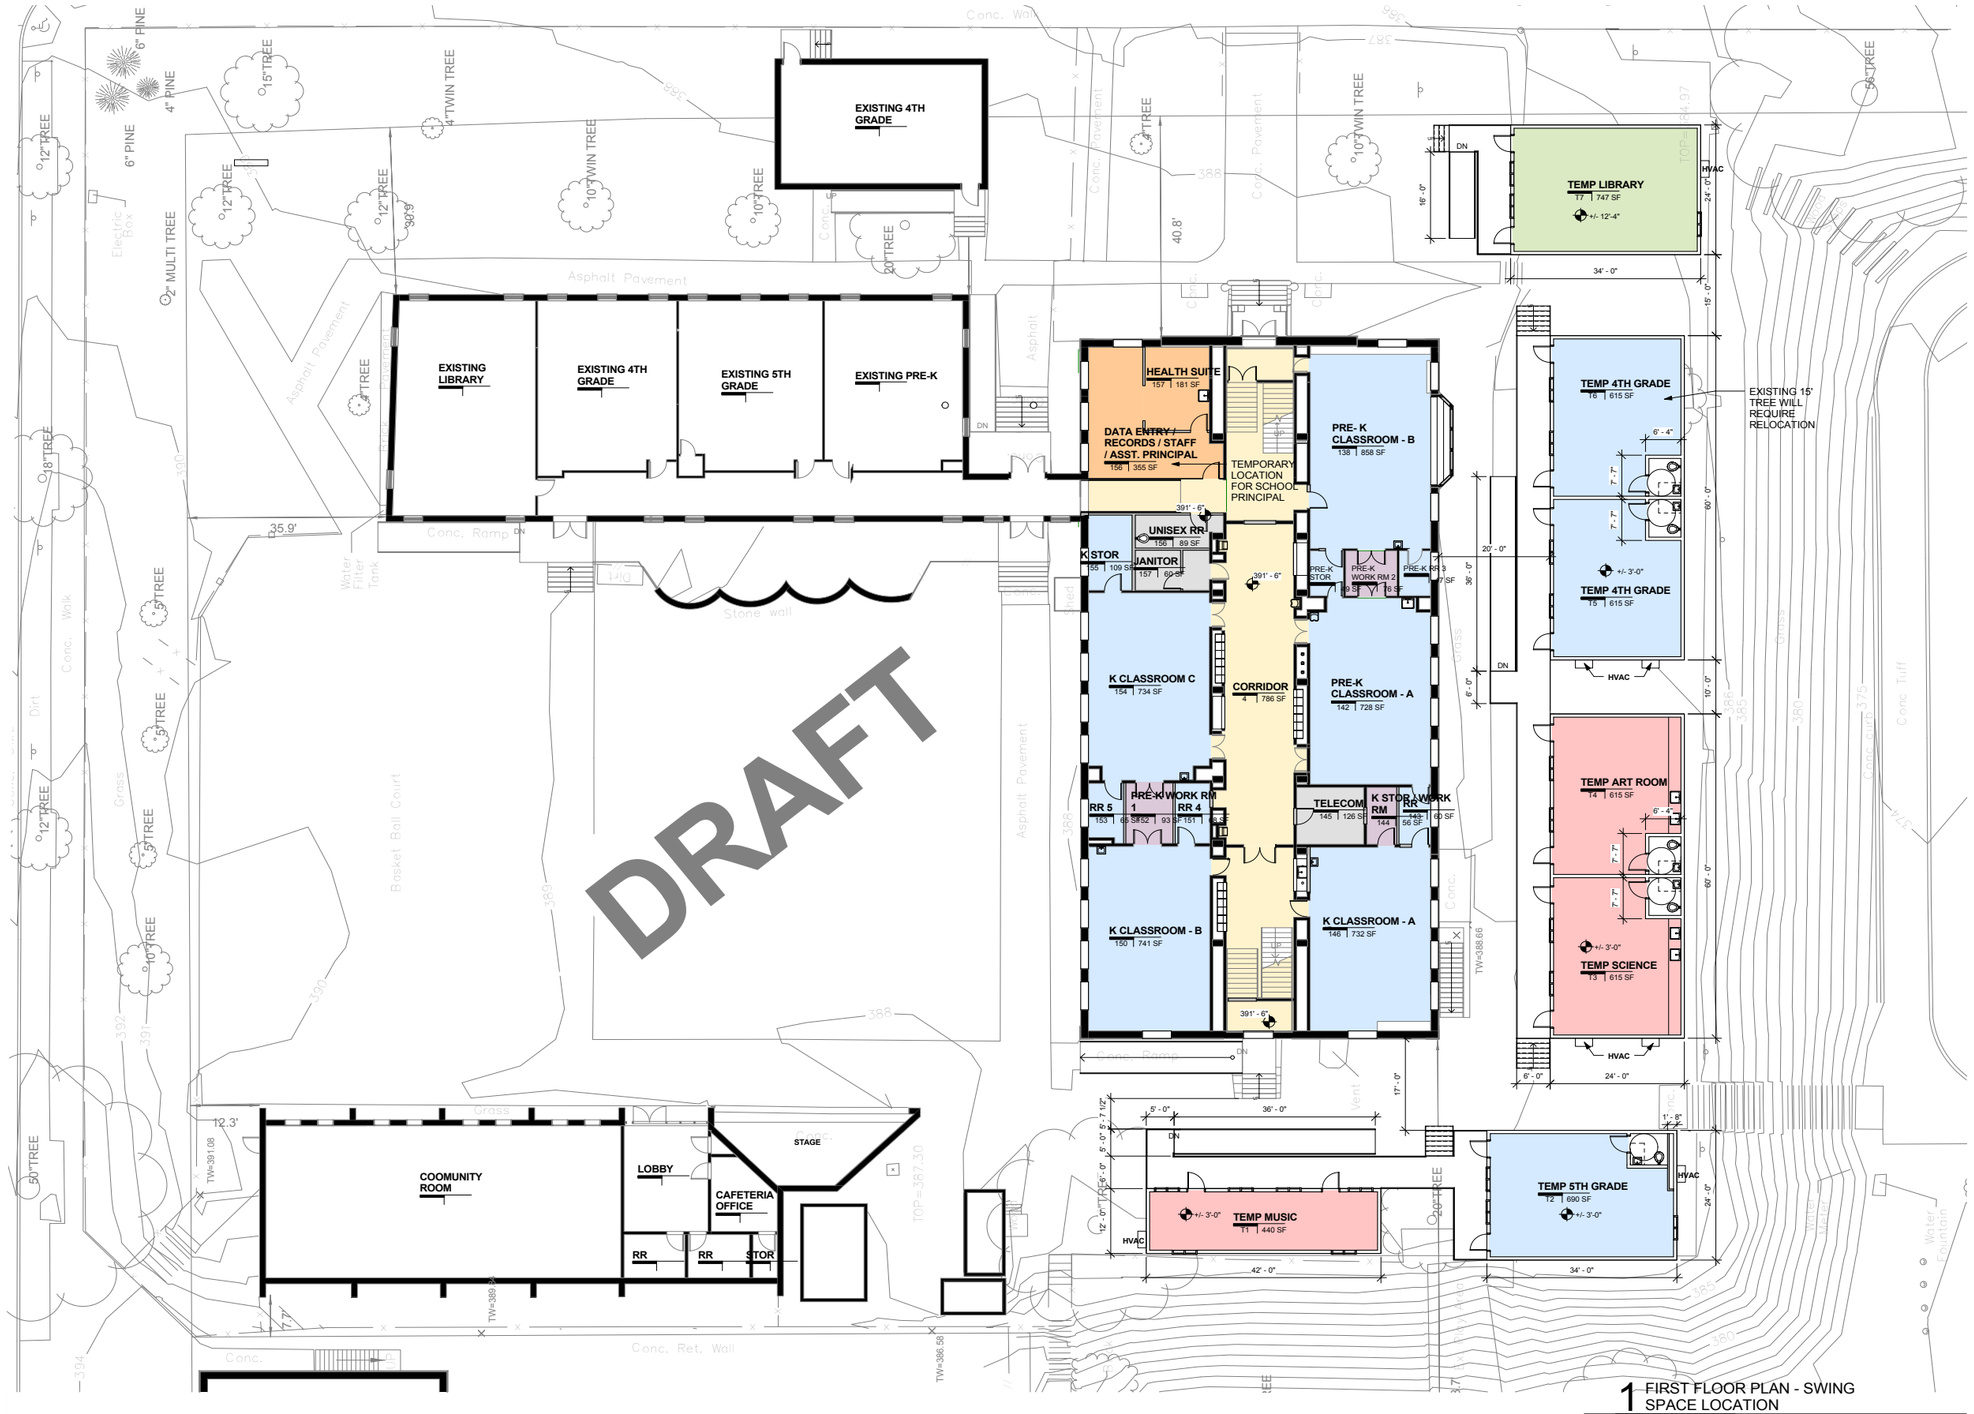

1 FIRST FLOOR PLAN - SWING SPACE LOCATION
SCALE: 3/32" = 1'-0"

Marshall | Moya Design

DGS District of Columbia Department of General Services

SWING SPACE 1st LEVEL PLAN

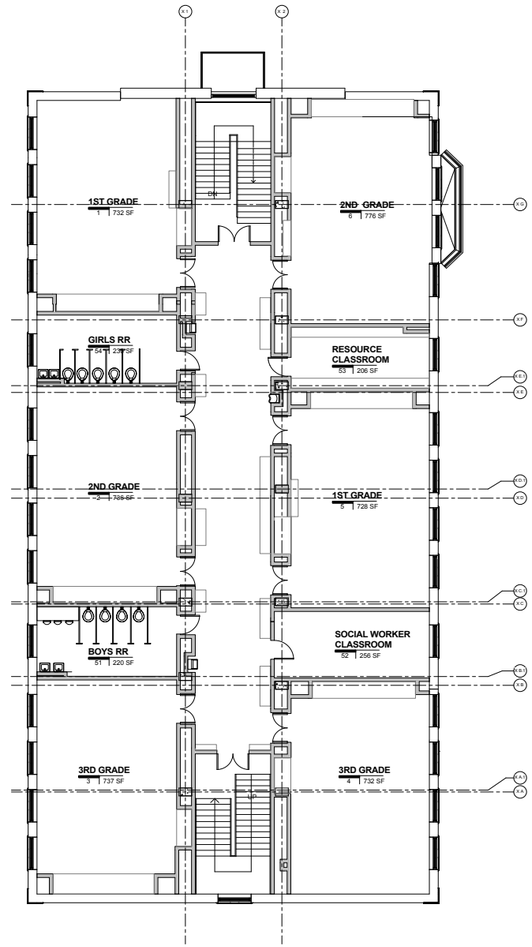

Marshall | Moya Design

DGS District of Columbia Department of General Services

EXISTING 2nd LEVEL PLAN

DRAFT

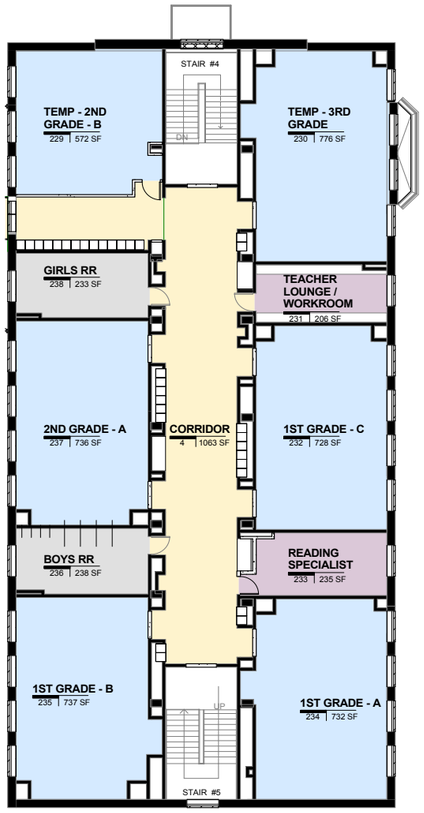

1 SECOND FLOOR PLAN - SWING SPACE LOCATION
G-005 SCALE: 3/32" = 1'-0"

Marshall | Moya Design

DGS District of Columbia Department of General Services

SWING SPACE 2nd LEVEL PLAN

Marshall Moya Design

2800 Quebec Street NW, # 1021, Washington DC 20008 P: 202.537.1107 F: 202.364.1998 studio@marshallmoya.com www.marshallmoya.com