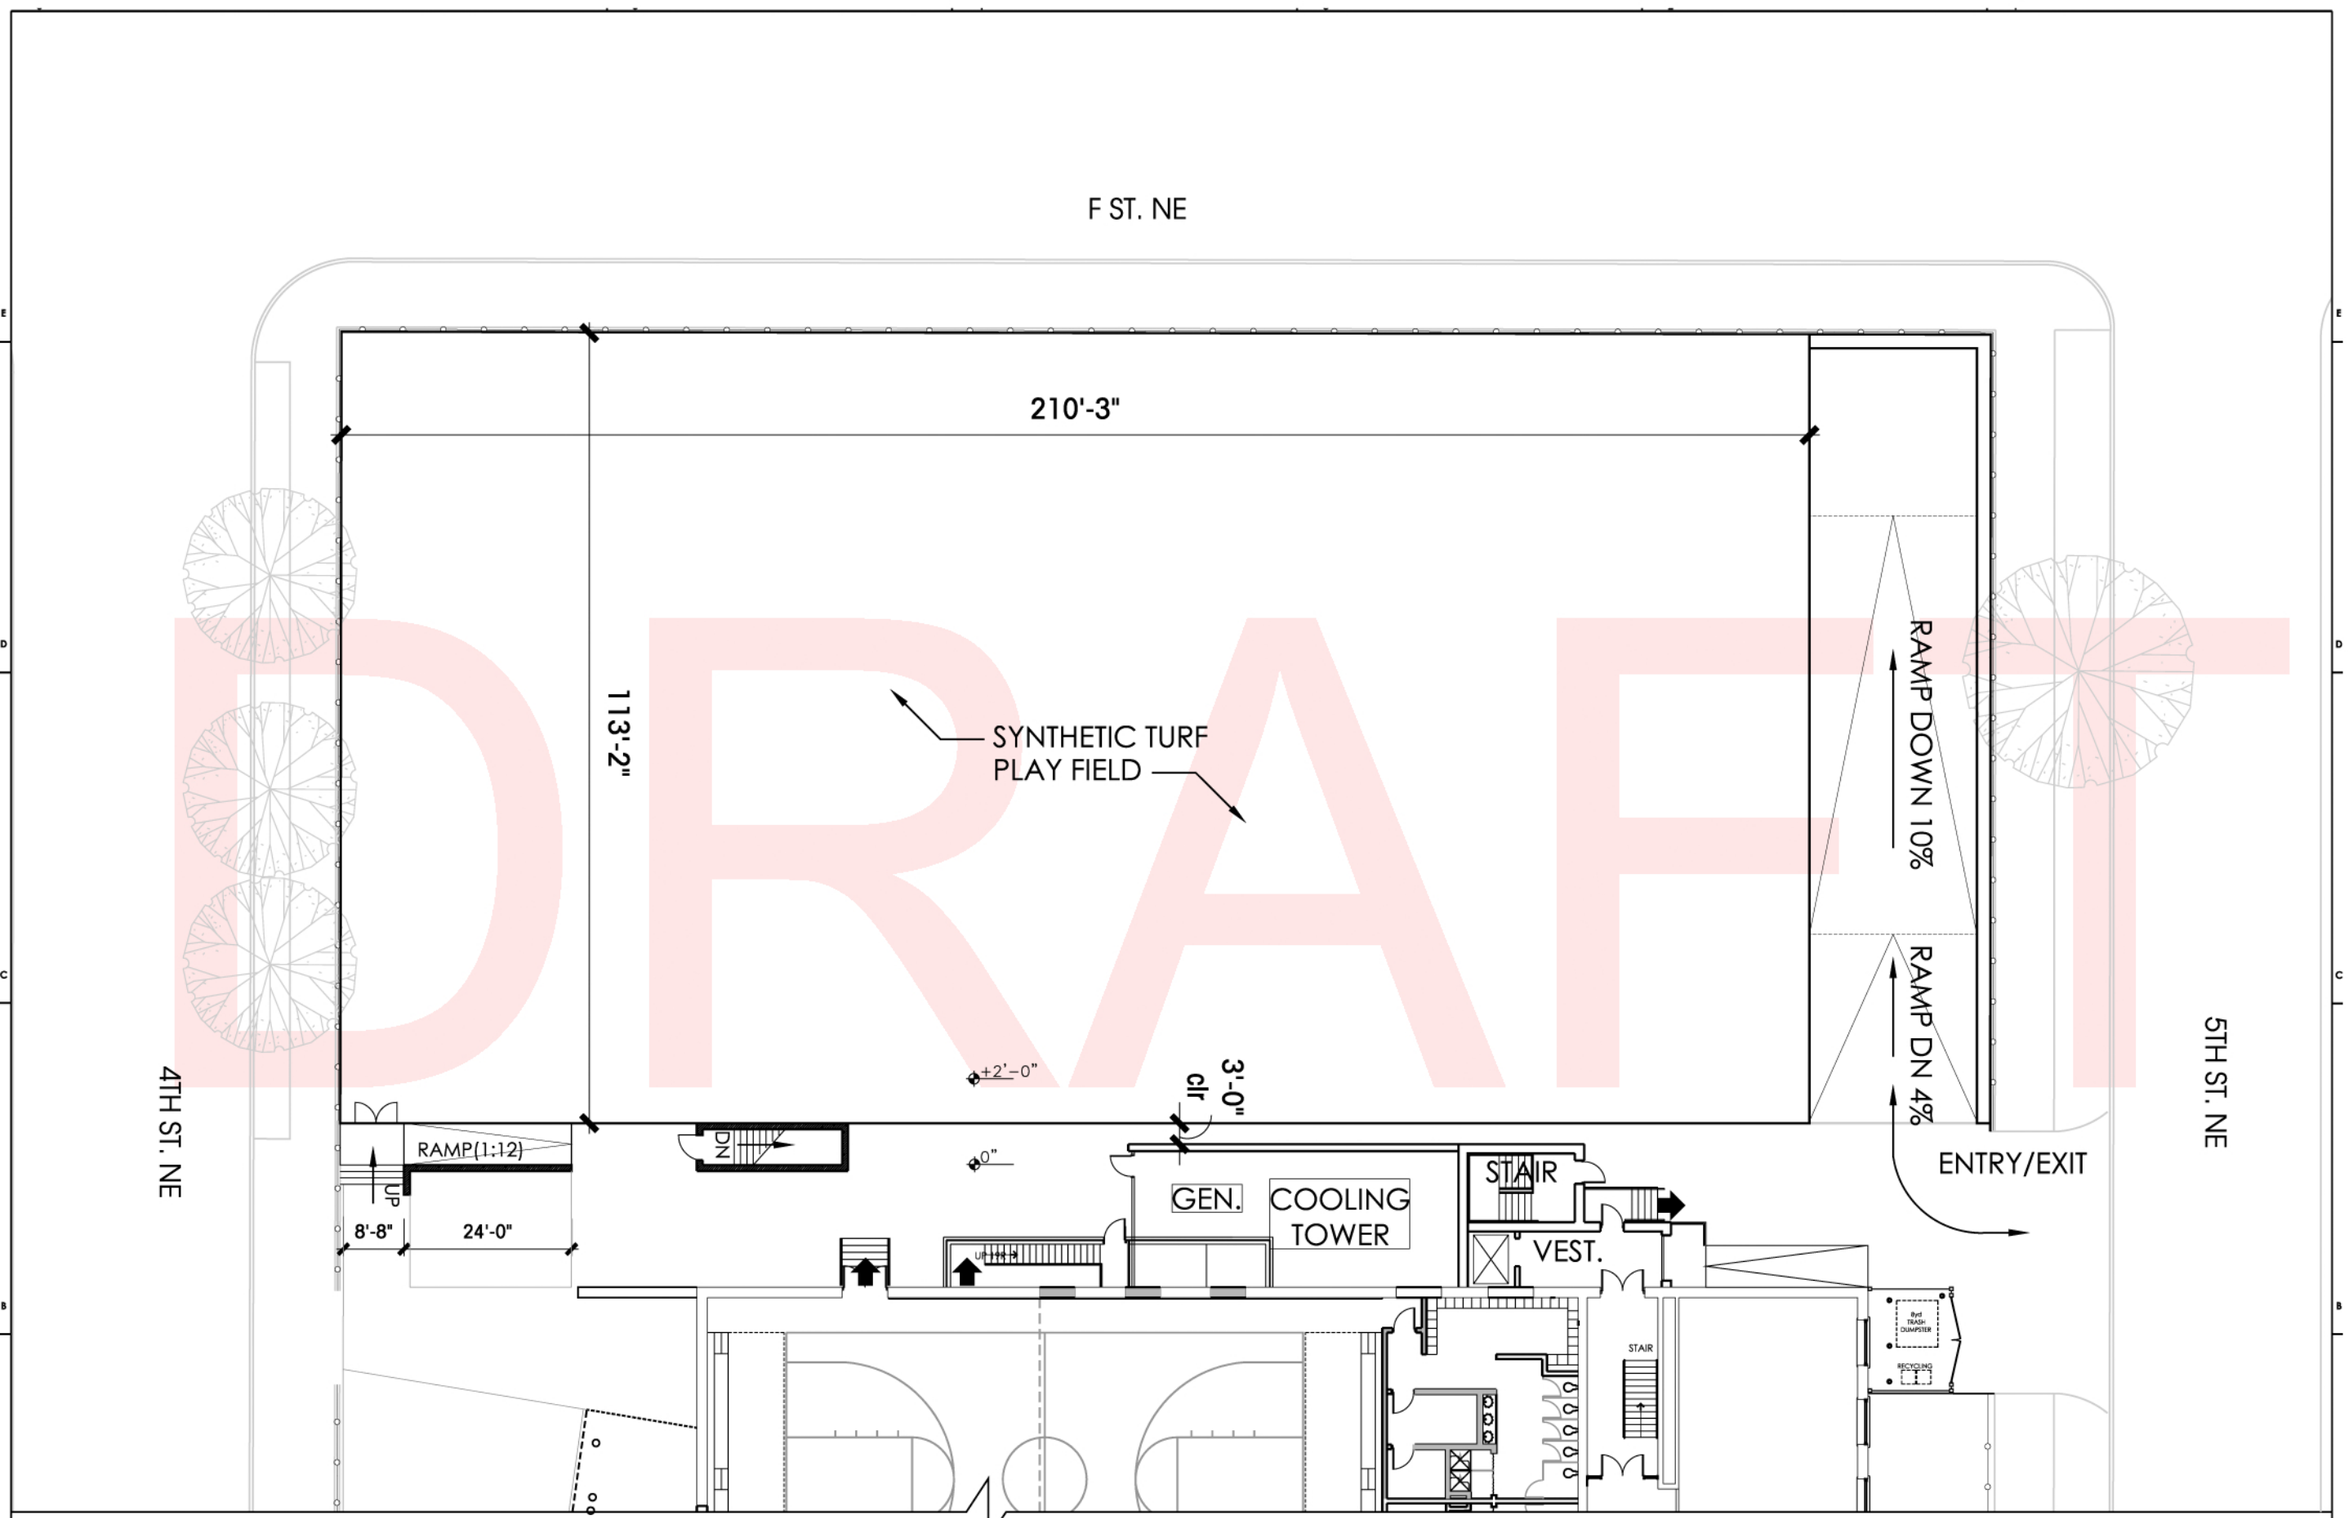

DRAFT

CONCEPT ONLY
NOT FOR CONSTRUCTION

A1 SITE MASTERPLAN NORTH - GROUND LEVEL

22630 DAVIS DR., STE. 175, STERLING, VA. 20164
703.437.6600

ARCHITECT/CONSULTANT

DGS
DISTRICT OF COLUMBIA PUBLIC SCHOOLS

OWNER

STUART-HOBSON MIDDLE SCHOOL
410 E ST. NE,
WASHINGTON D.C. 20002

PROJECT

SEAL

KEY PLAN

SUBMISSION:
6/08/2012 EXTERIOR DOOR SUBMISSION

PROJECT NO: 1111

© 2012 Hughes Group Architects

PARKING GARAGE

DRAWING TITLE

-

DRAWING NUMBER

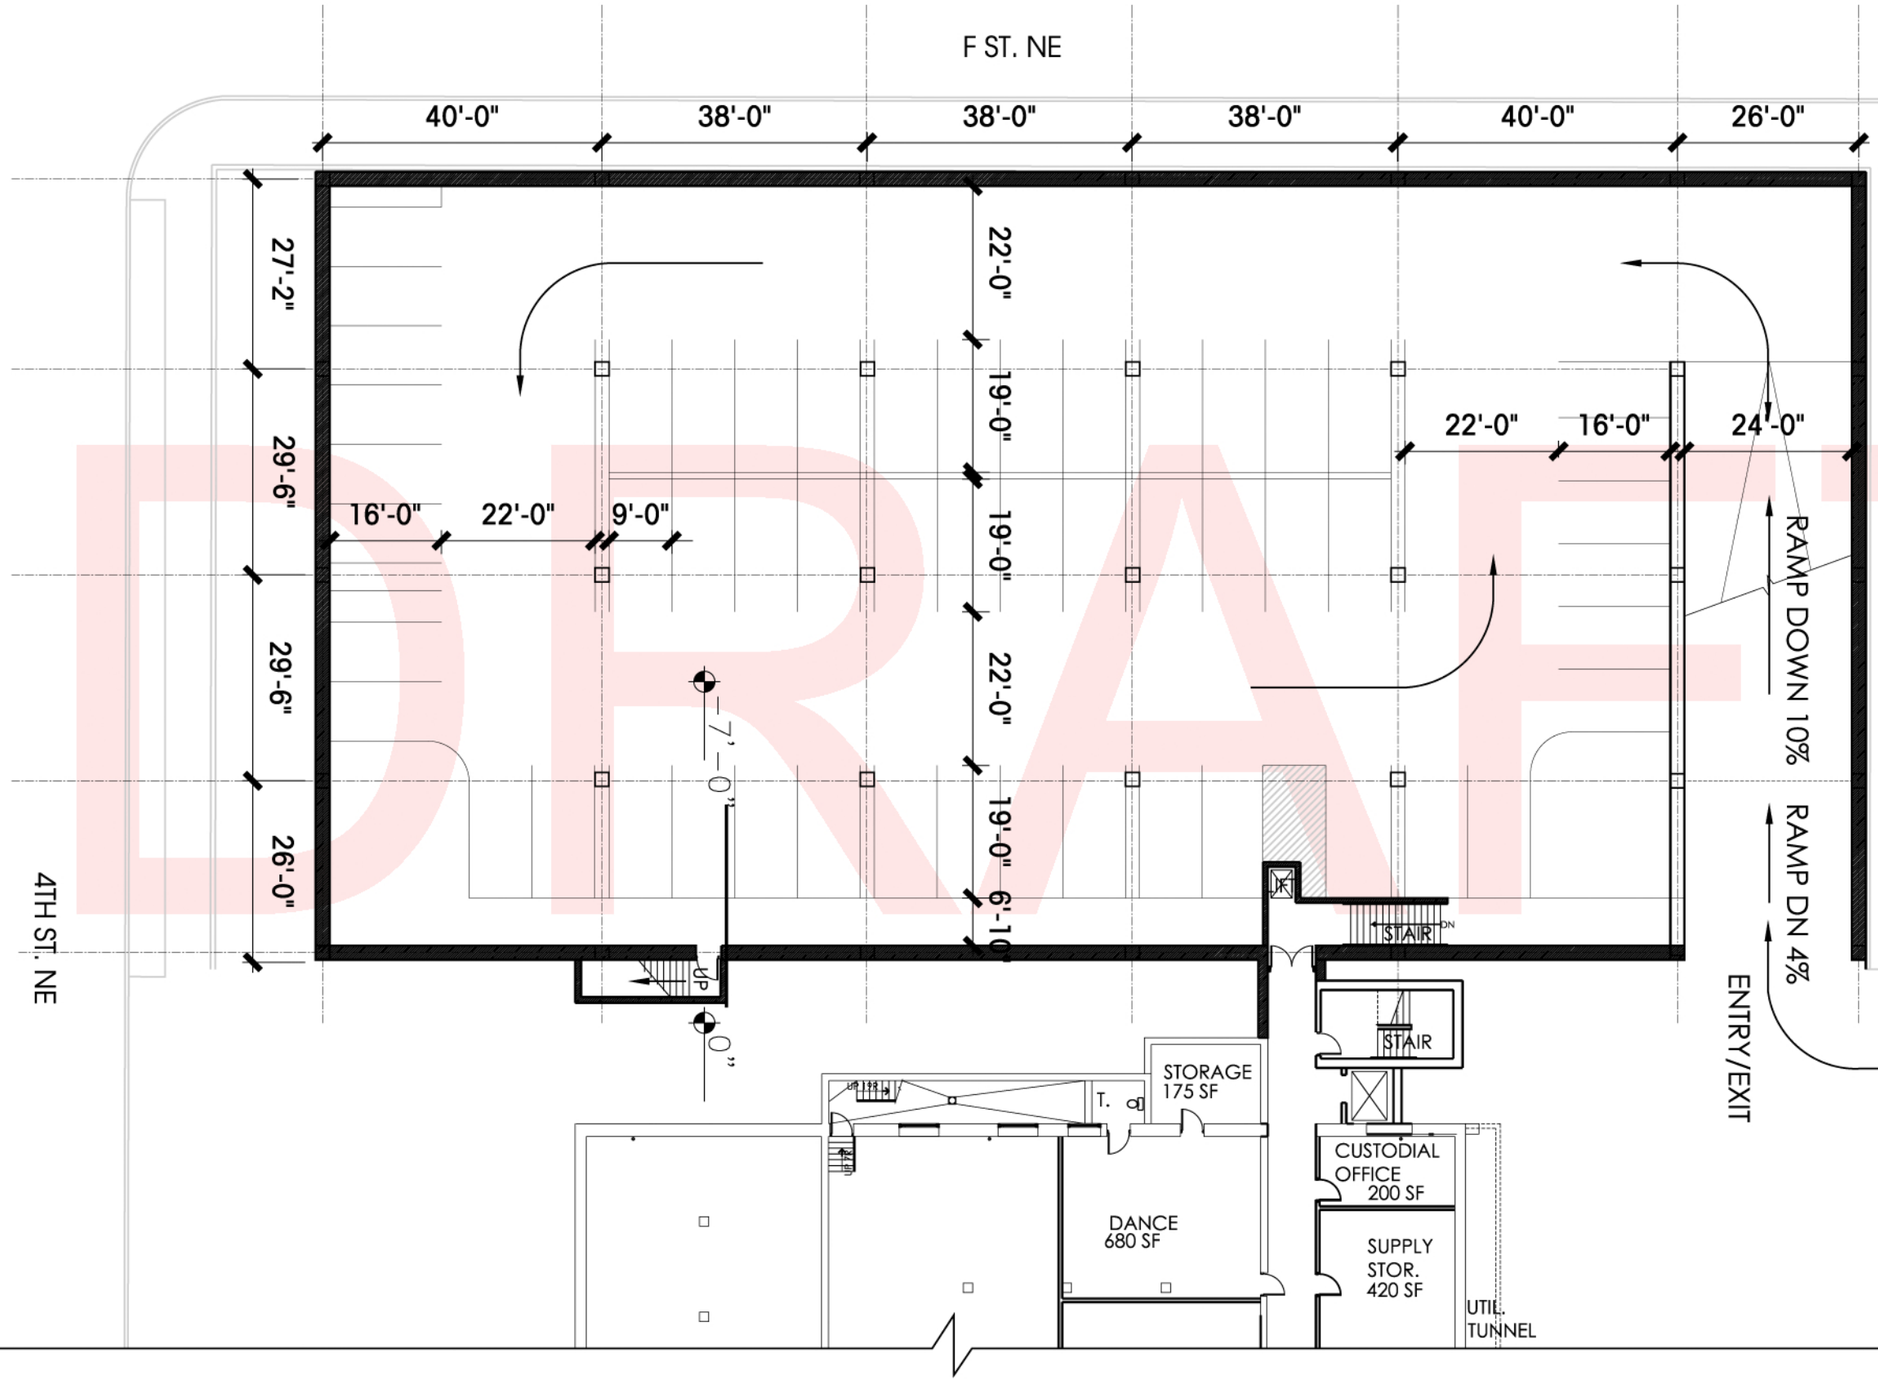

CONCEPT ONLY
NOT FOR CONSTRUCTION

A2 SITE MASTERPLAN NORTH - LOWER LEVEL

22630 DAVIS DR., STE. 175, STERLING, VA. 20164
703.437.6600

ARCHITECT/CONSULTANT

DGS
DISTRICT OF COLUMBIA PUBLIC SCHOOLS

OWNER

STUART-HOBSON MIDDLE SCHOOL
410 E ST. NE,
WASHINGTON D.C. 20002

PROJECT

SEAL

KEY PLAN

SUBMISSION:
6/08/2012 EXTERIOR DOOR SUBMISSION

PROJECT NO: 1111
© 2012 Hughes Group Architects

PARKING GARAGE

DRAWING TITLE

-

DRAWING NUMBER

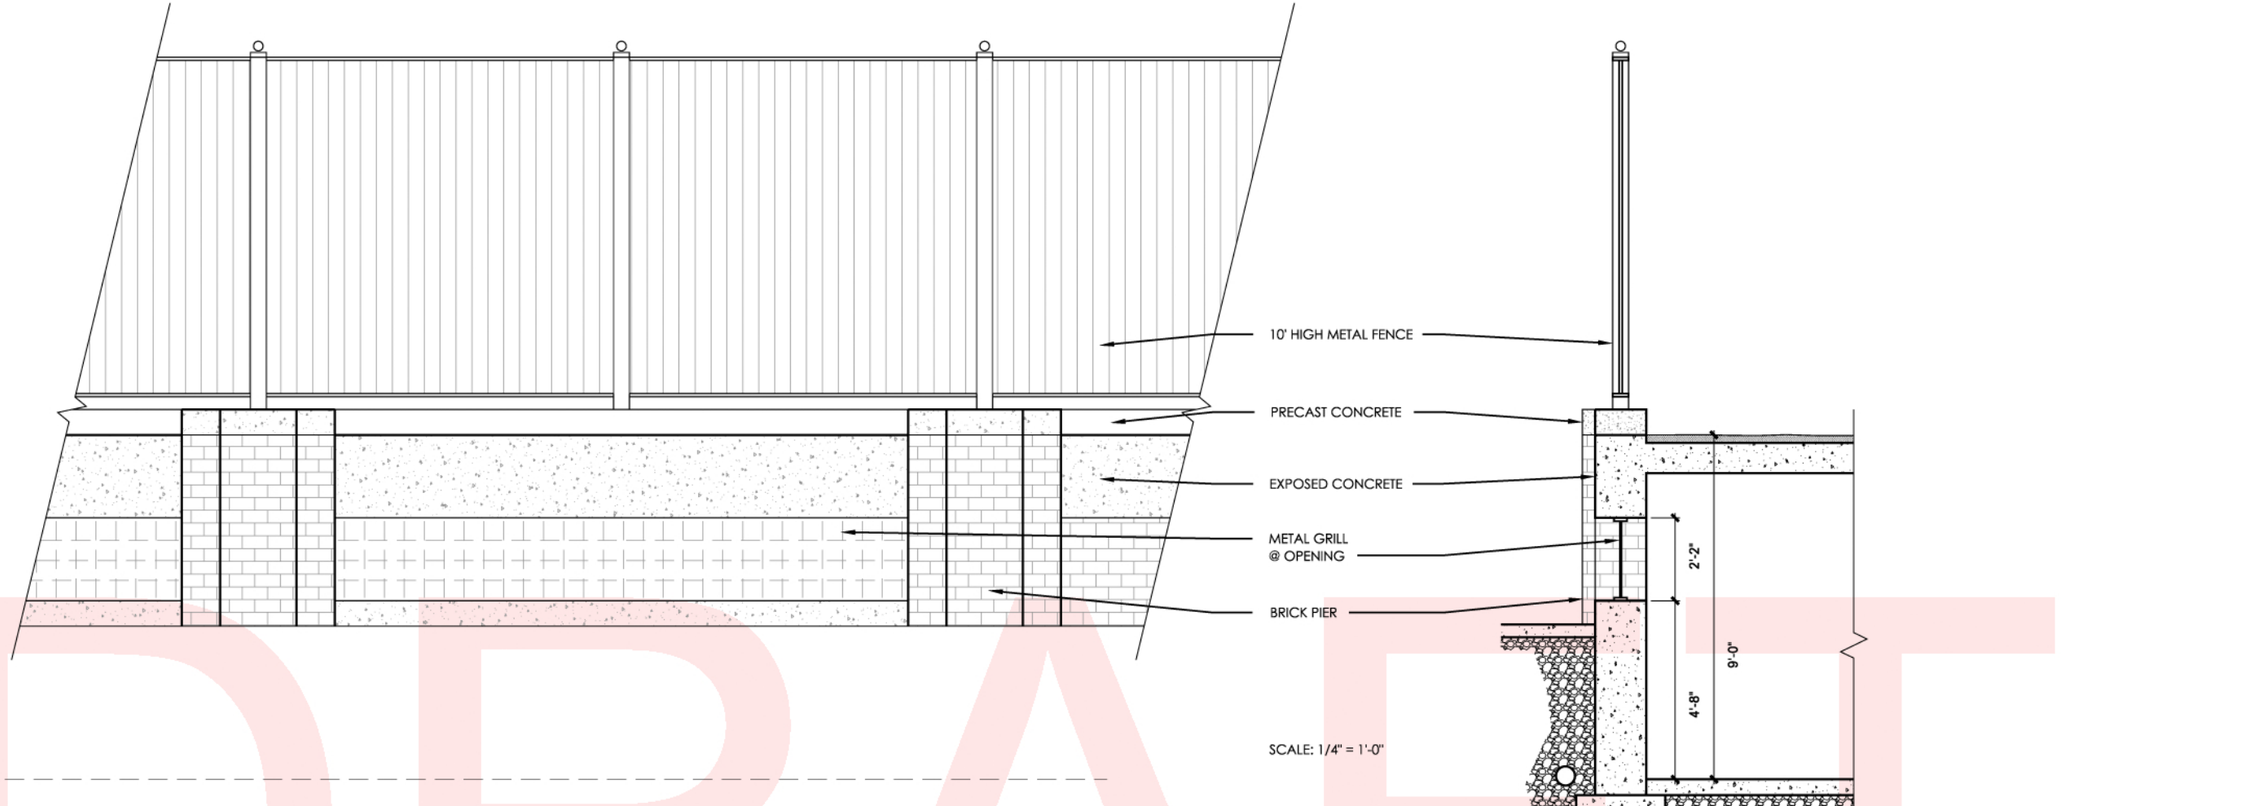

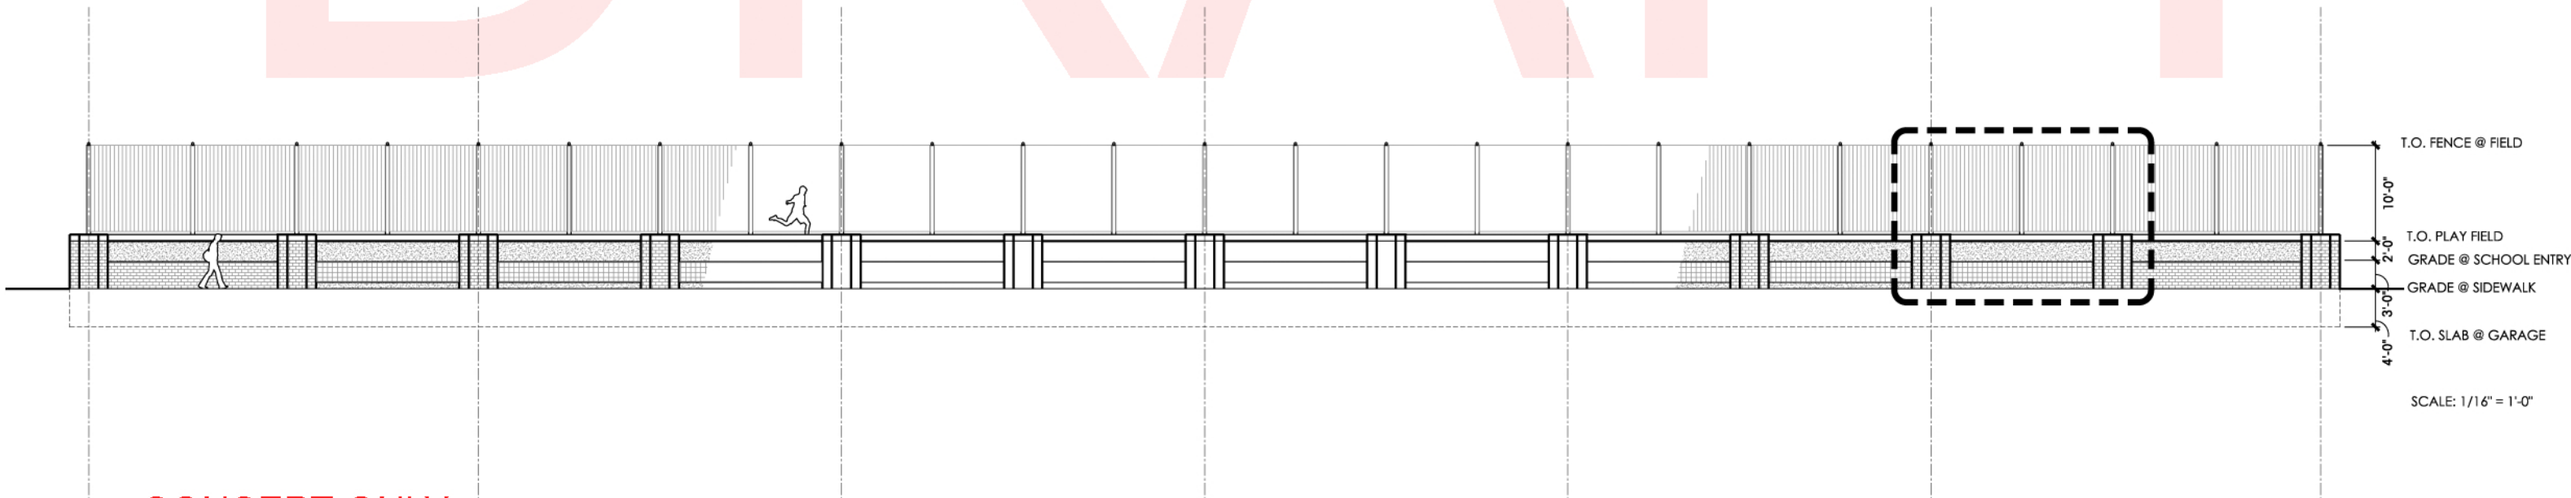

DRAFT

CONCEPT ONLY
NOT FOR CONSTRUCTION

STUART HOBSON MS PARKING GARAGE
VIEW FROM F ST.