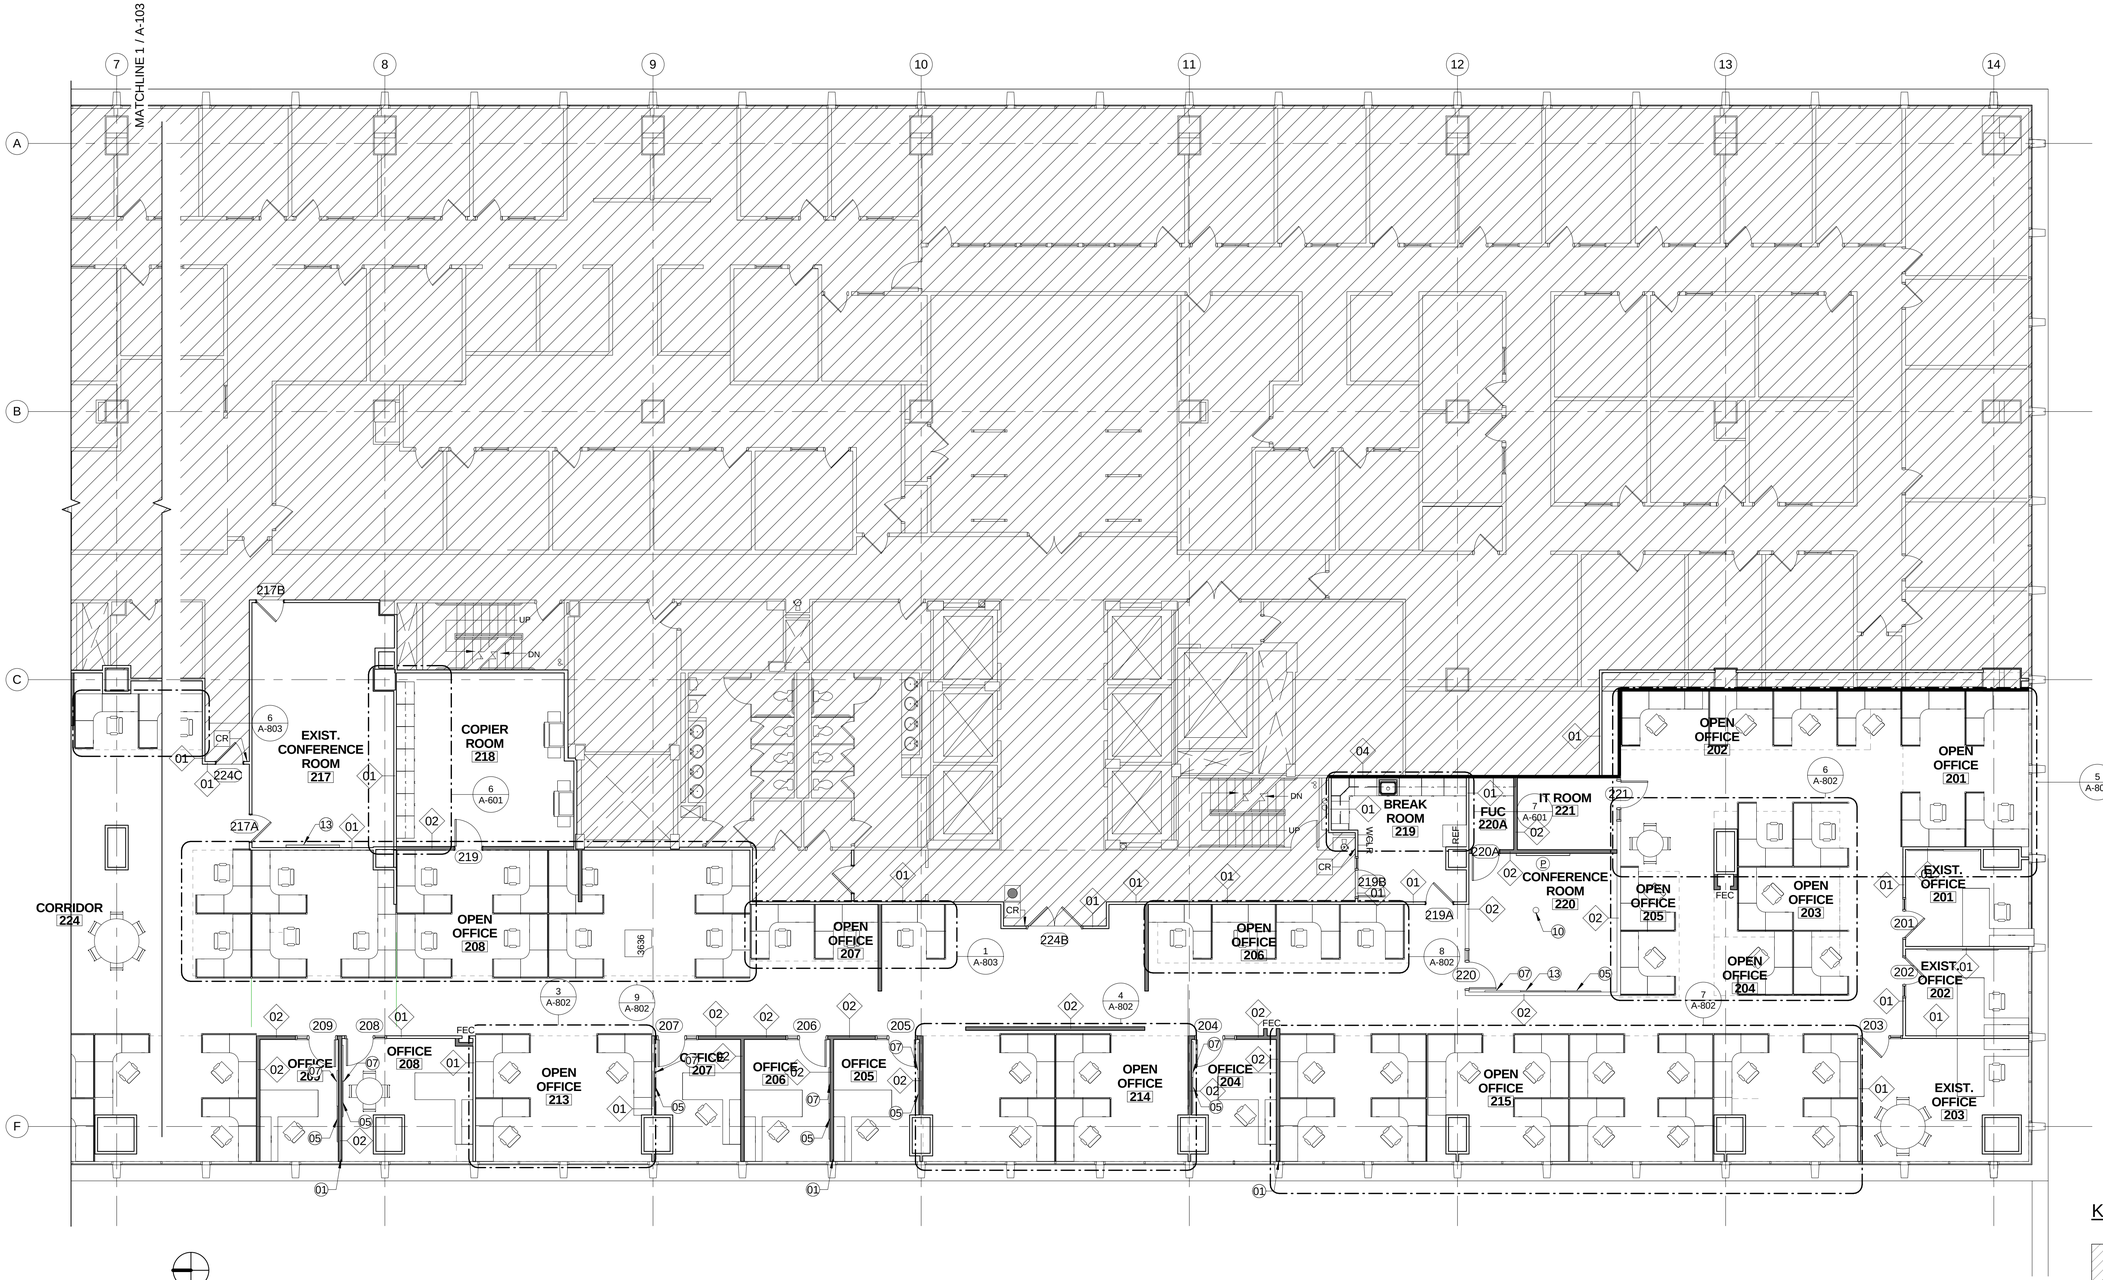

1 TENTH FLOOR PLAN PART B
1/8" = 1'-0"

NOTES TO THIS SHEET:

1. DOOR SCHEDULE SEE SHEET A-701 & A-702
2. WALL TYPES SEE SHEET
3. FINISH SCHEDULE SEE SHEET A-721

KEY NOTES

01 ALIGN CENTER LINE OF GB WALL TO CENTER OF EXIST. WINDOW MULLION
02 ADJUSTABLE SHELVES SEE DETAIL 6/A-601
03 CLOSET SHELVES & ROD SEE DETAIL 8/A-601
04 24" STORAGE SHELVES SEE SPECIFICATION
05 WHITE BOARD (4'x4')
06 WHITE BOARD (6'x4')
07 TACK BOARD (4'x4')
08 PROJECTOR SCREEN
09 SMART BOARD
10 FLOOR MOUNTED POWER DATA OUTLET
11 NEW WC
12 NEW LAVATORY
13 WALL MOUNTED TV

LEGEND

- ADA PUSH BUTTON
- CR CARD READER
- COPIER
- WCLR WATER COOLER
- REF REFRIGERATOR
- FEC FIRE EXTINGUISHER CABINET
- P PROJECTOR SCREEN
- FLOOR MOUNTED OUTLET
- PHASE 2
- NOT IN CONTRACT
- EXISTING WALL TO REMAIN (PLAN & SECTION)
- PHASE 1 NEW STUD WALL (PLAN & SECTION)
- 1-HOUR FIRE RATED STUD WALL

KEY PLAN - TENTH FLOOR

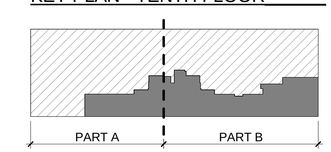

ARCHITECT
LBA

LANCE BAILEY & ASSOCIATES
7961 EASTERN AVENUE
SILVER SPRING, MD 20910
T: 301-565-2283, F: 301-565-2287

MEP ENGINEER
GES

GLOBAL ENGINEERING SOLUTIONS.
1355 PICCARD DRIVE, SUITE 260
ROCKVILLE, MD 20850
TEL: (301) 216-2871, FAX: (301) 216-9671

SUBMISSION SCHEDULE OCTOBER 15, 2012

NO	DESCRIPTION

PROJECT
DHCF INTERIOR DESIGN
441 4TH STREET, NW
WASHINGTON, DC 20001

SHEET TITLE:
TENTH FLOOR PLAN PART B

SCALE: AS NOTED

SHEET NO:
A-104

1/17/2013 6:21:49 PM