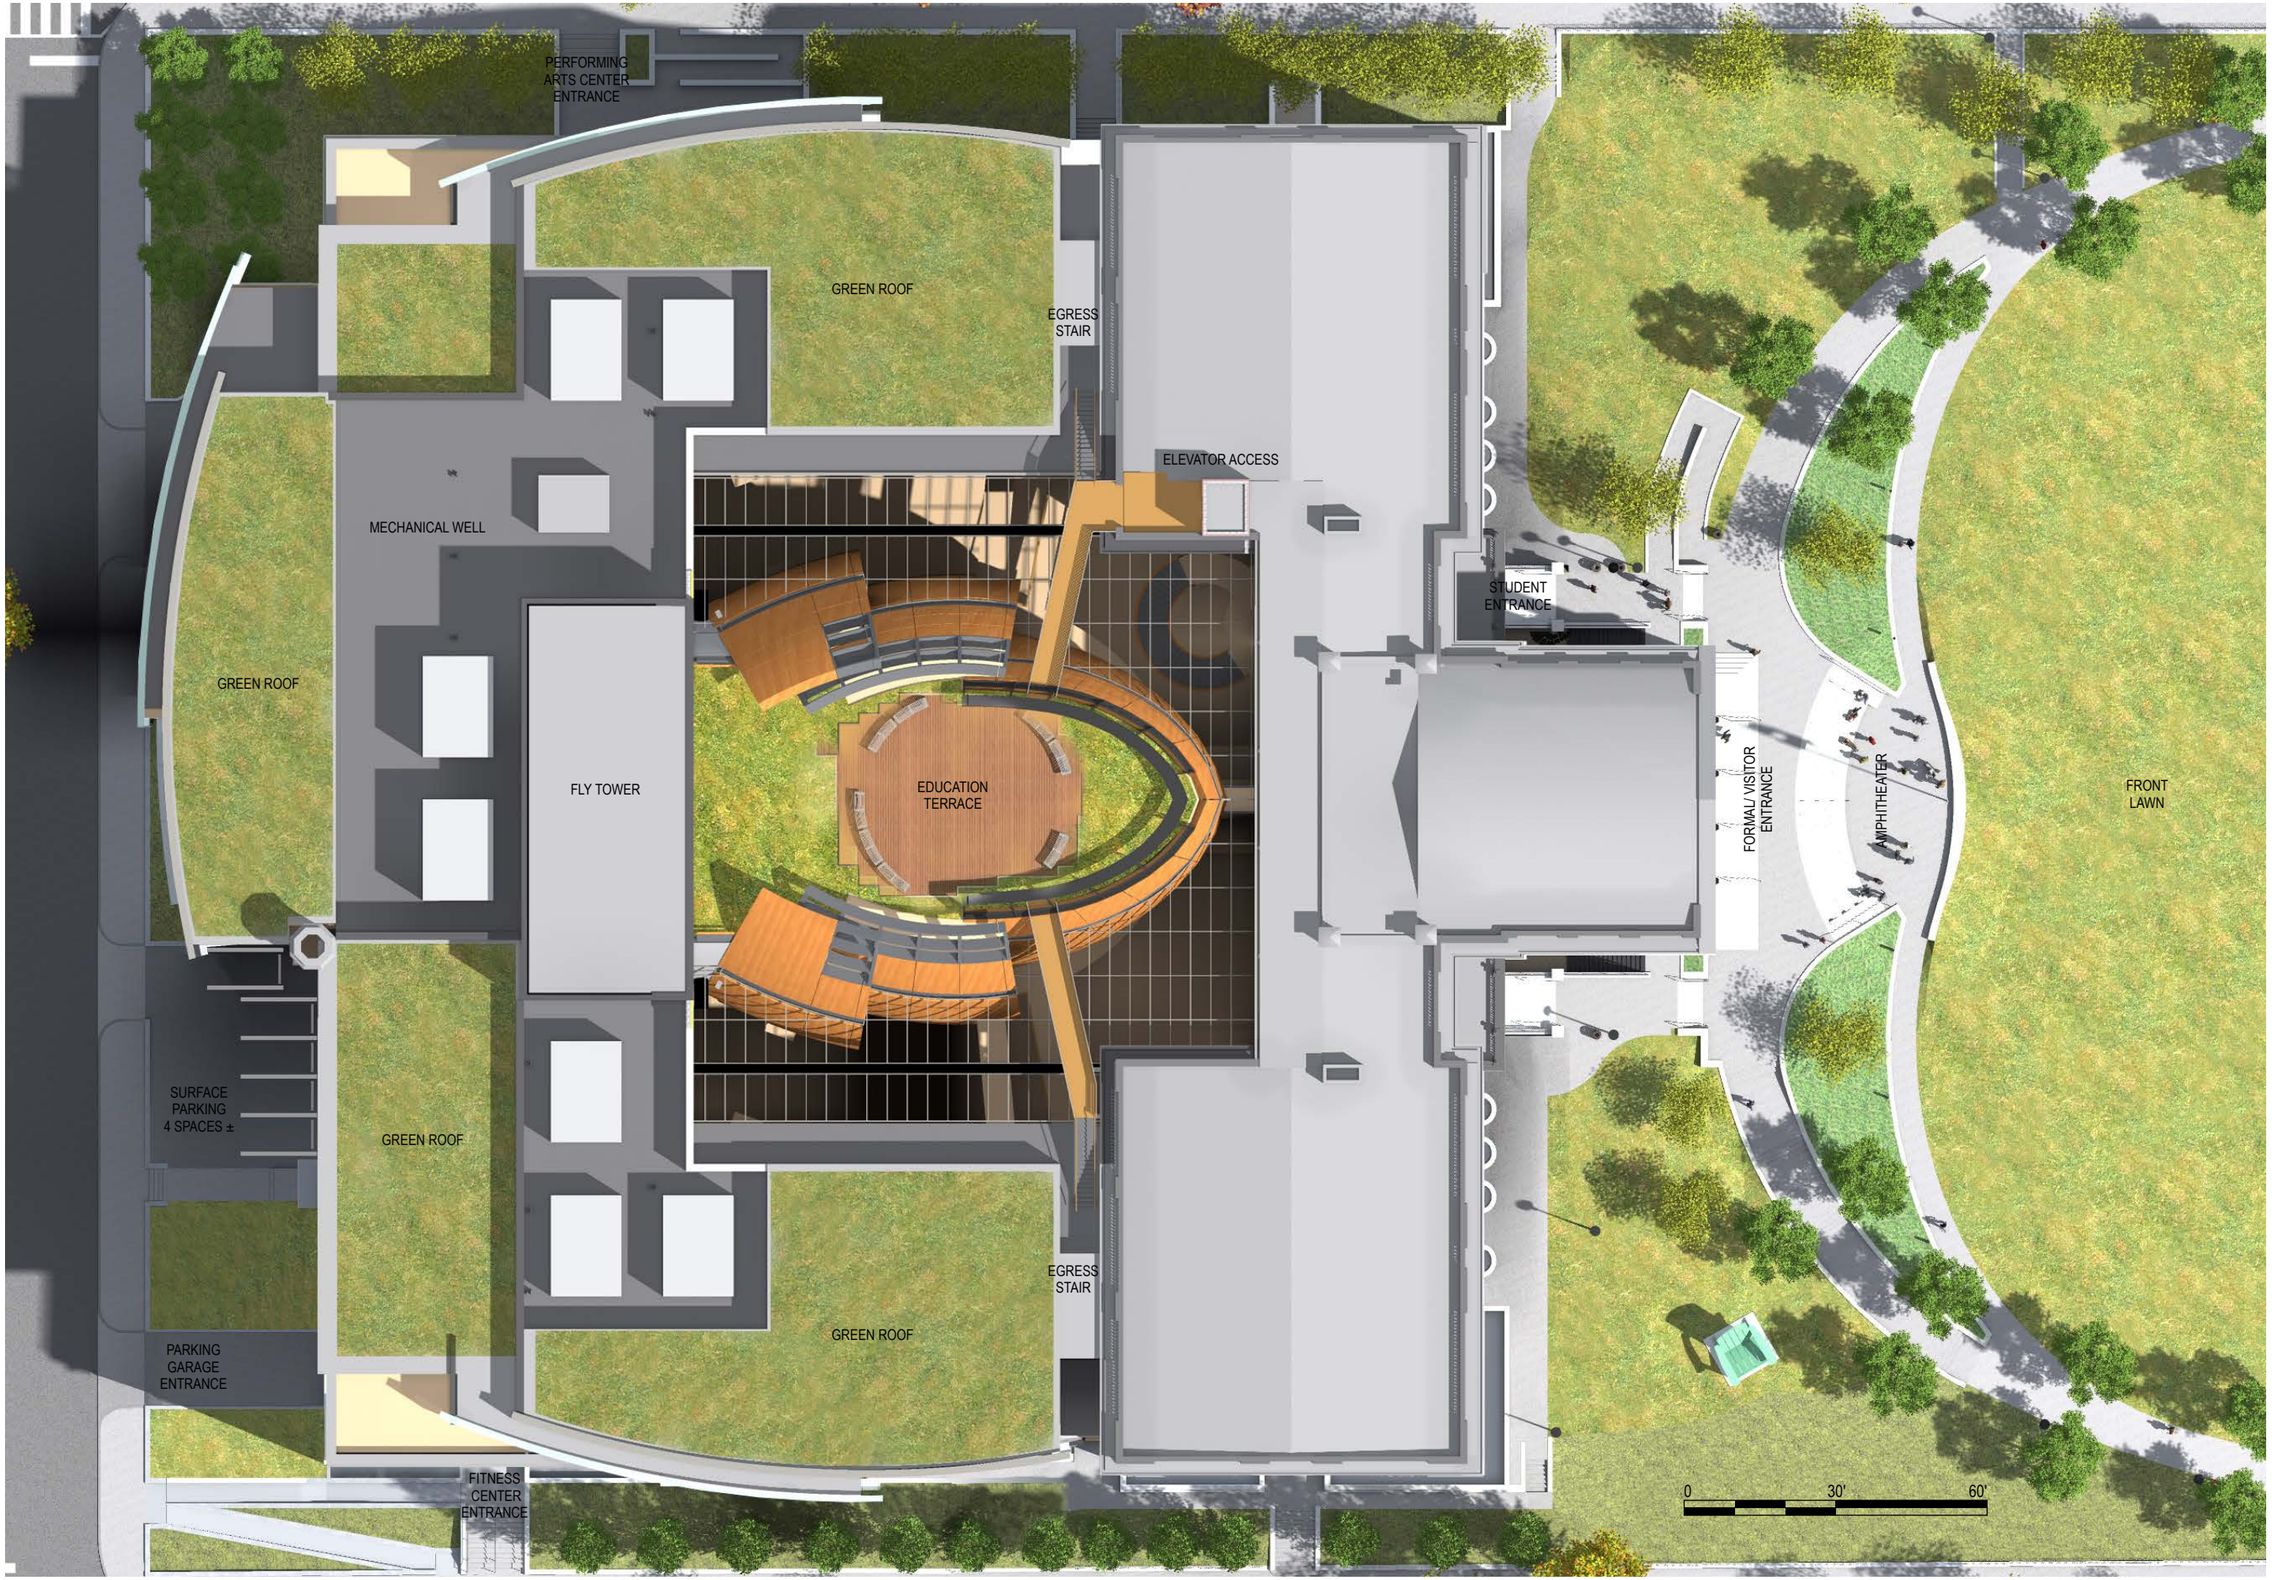

DUKE ELLINGTON SCHOOL OF THE ARTS MODERNIZATION

CFA/HPO

SITE AND ROOF PLAN

01

GCS | SIGAL | LLC
A JOINT VENTURE

LBA CgS
A Joint Venture • Lance Bailey & Associates • cox graae + spack architects

Wednesday, January 21, 2015

DUKE ELLINGTON
SCHOOL OF THE ARTS
MODERNIZATION

Plan Key

- Core Academic / Science / Special Education
- Dance
- Instrumental / Vocal Music
- Museum Studies / Media & Communications
- Common Areas
- Theater
- Visual Arts
- Media Center / Cyber Cafe
- Theater & Technical Design Program
- Physical Education
- Administration
- Student Services
- Student Dining & Food Service
- Maintenance & Custodial
- Central Commons Spaces
- Building Systems
- Expansion Space
- Circulation
- Outdoor Commons Spaces
- Parking

CFA/HPO

LOWER LEVEL
PLAN

03

0 30' 60'

GCS | SIGAL | LLC
A JOINT VENTURE

LBA CgS
A Joint Venture • Lance Bailey & Associates • cox graae • spack architects

Wednesday, January 21, 2015

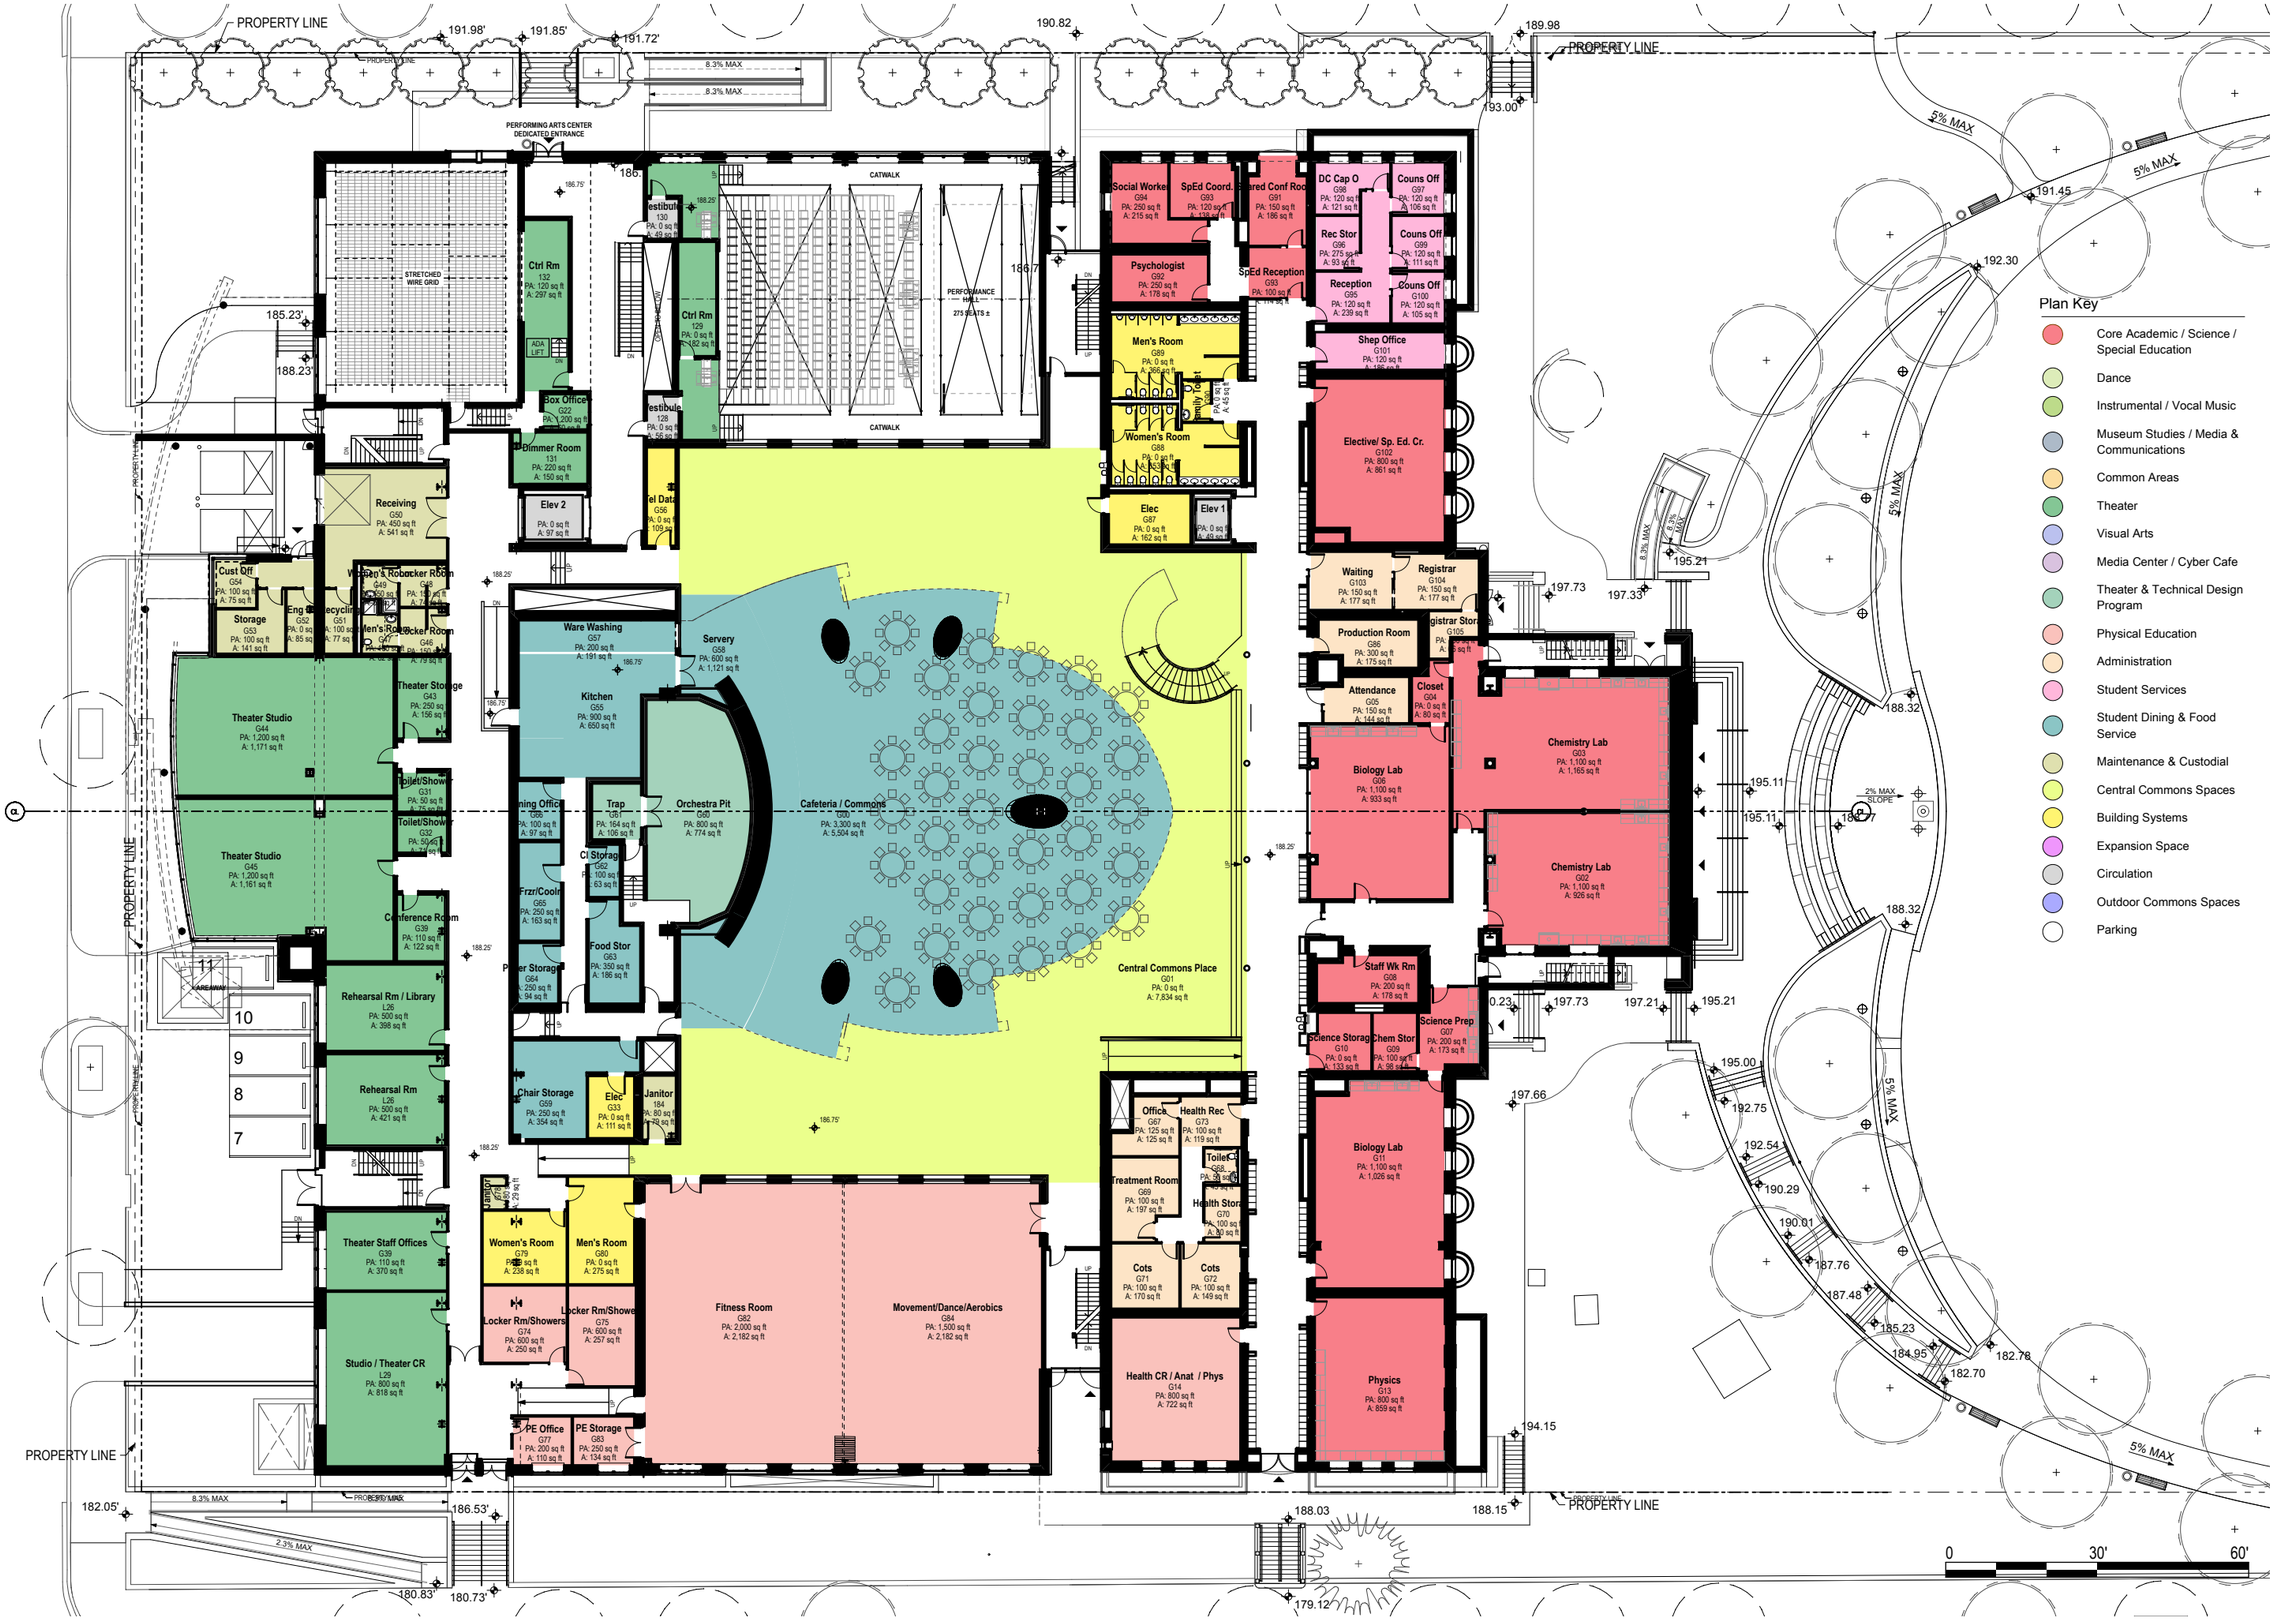

DUKE ELLINGTON SCHOOL OF THE ARTS MODERNIZATION

Plan Key

- Core Academic / Science / Special Education
- Dance
- Instrumental / Vocal Music
- Museum Studies / Media & Communications
- Common Areas
- Theater
- Visual Arts
- Media Center / Cyber Cafe
- Theater & Technical Design Program
- Physical Education
- Administration
- Student Services
- Student Dining & Food Service
- Maintenance & Custodial
- Central Commons Spaces
- Building Systems
- Expansion Space
- Circulation
- Outdoor Commons Spaces
- Parking

CFA/HPO

GROUND FLOOR PLAN

02

GCS | SIGAL | LLC A JOINT VENTURE

LBA CgS A Joint Venture • Lance Bailey & Associates • cox grasse + spack architects

Wednesday, January 21, 2015

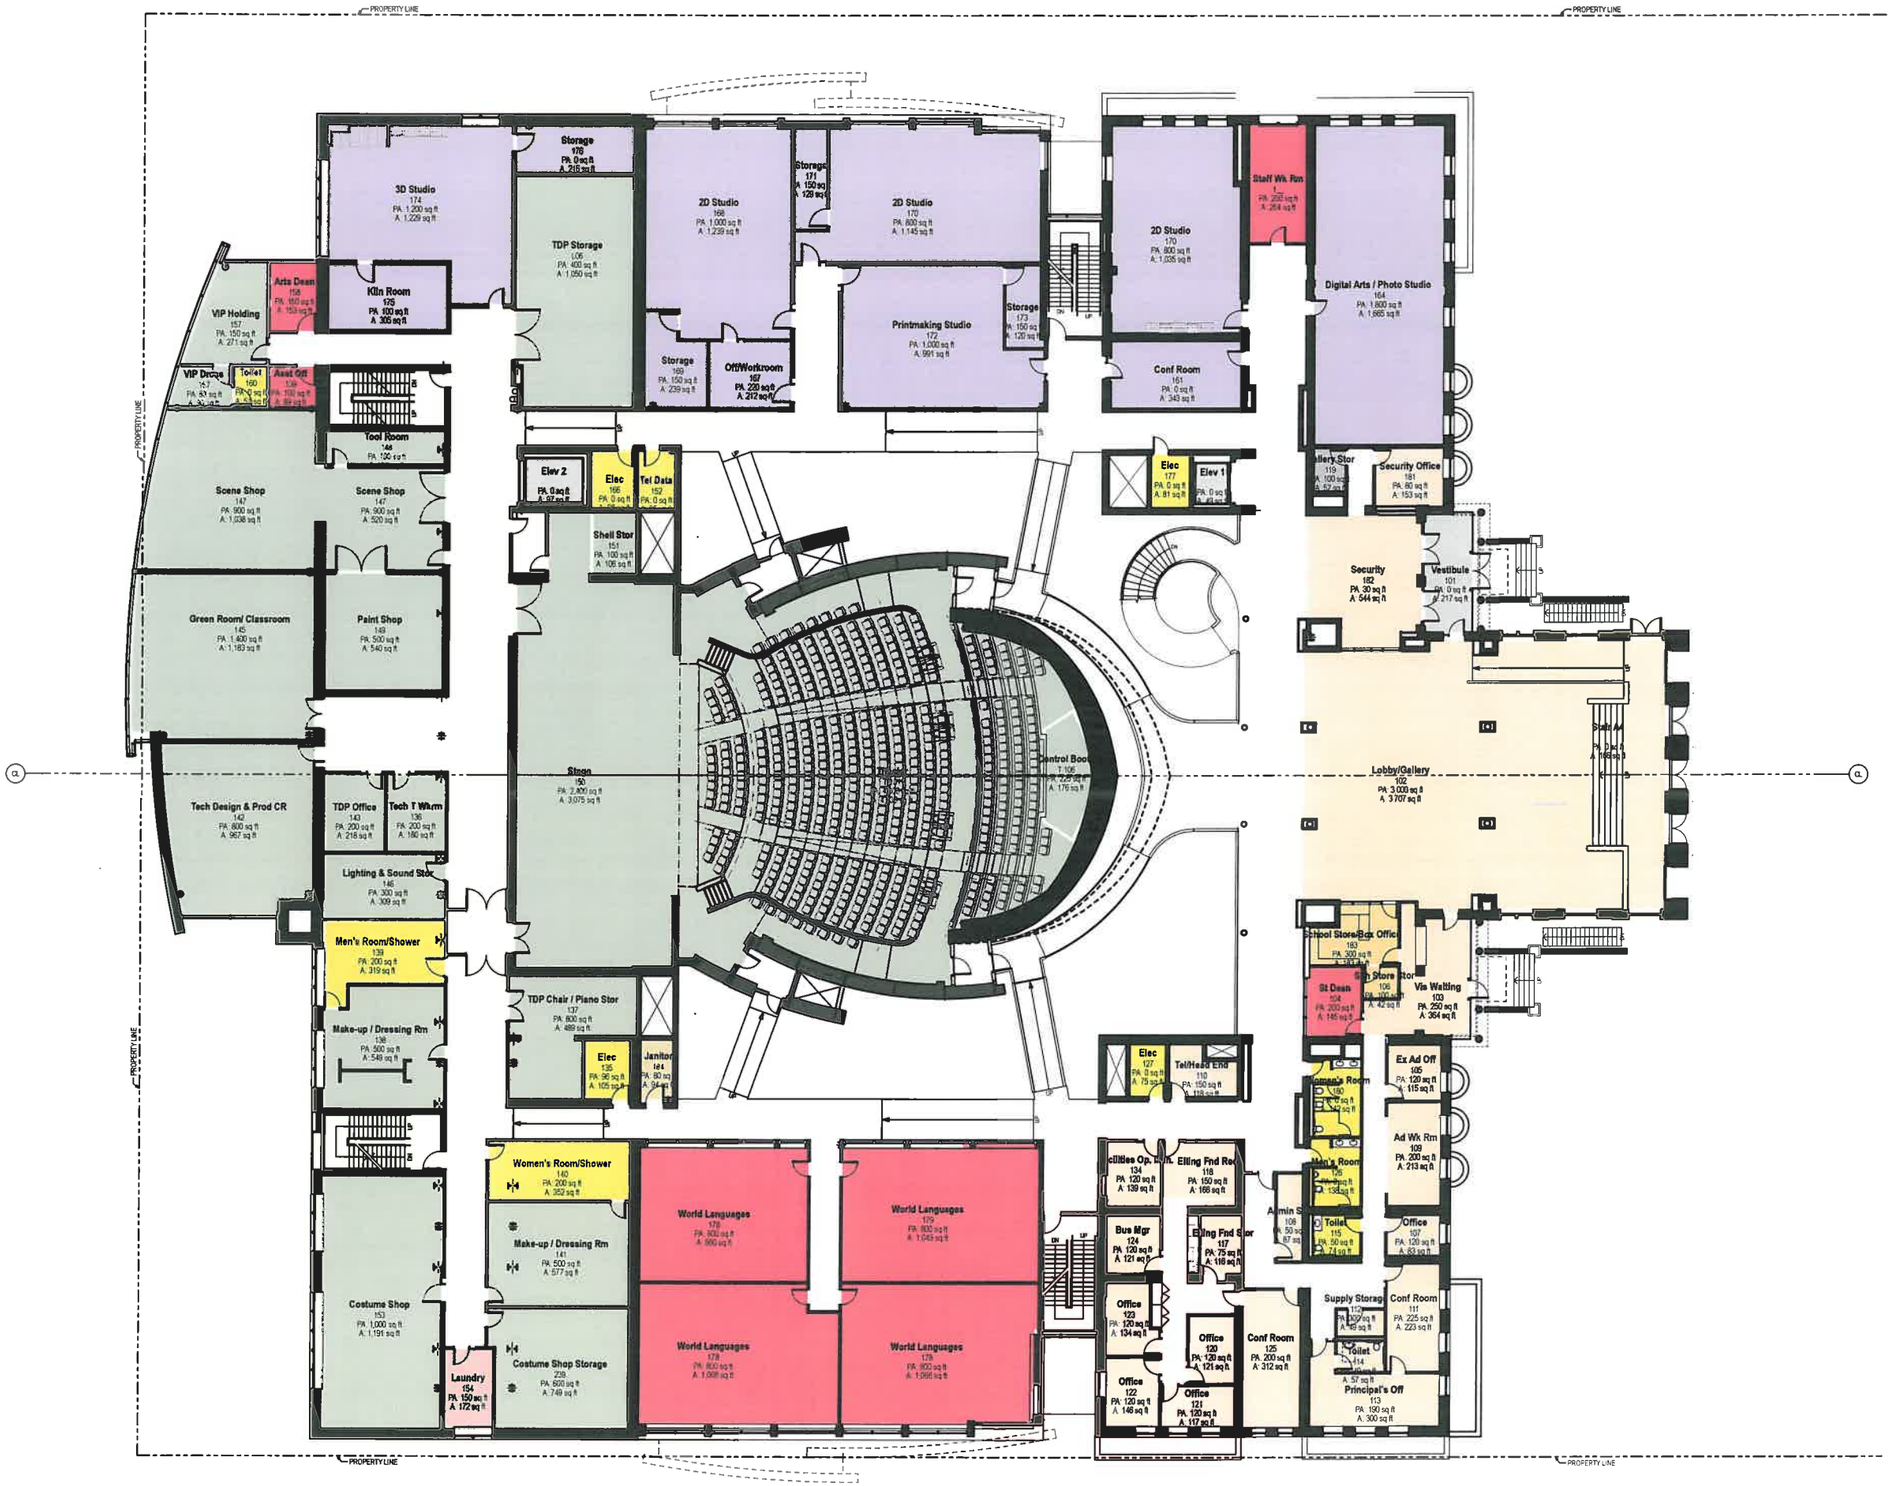

0 30' 60'

DUKE ELLINGTON SCHOOL OF THE ARTS MODERNIZATION

DESA REVISED PLANS

Plan Key

- Core Academic / Science / Special Education
- Dance
- Instrumental / Vocal Music
- Museum Studies / Media & Communications
- Common Areas
- Theater
- Visual Arts
- Media Center / Cyber Cafe
- Theater & Technical Design Program
- Physical Education
- Administration
- Student Services
- Student Dining & Food Service
- Maintenance & Custodial
- Central Commons Spaces
- Building Systems
- Expansion Space
- Circulation
- Outdoor Commons Spaces
- Parking

FIRST FLOOR PLAN

05

GCS | SIGAL | LLC
A JOINT VENTURE

LBA CgS
A Joint Venture • Lemon Bailey & Associates • cgs group • cgs architects

Wednesday, January 7, 2015

Plan Key

- Core Academic / Science / Special Education
- Dance
- Instrumental / Vocal Music
- Museum Studies / Media & Communications
- Common Areas
- Theater
- Visual Arts
- Media Center / Cyber Cafe
- Theater & Technical Design Program
- Physical Education
- Administration
- Student Services
- Student Dining & Food Service
- Maintenance & Custodial
- Central Commons Spaces
- Building Systems
- Expansion Space
- Circulation
- Outdoor Commons Spaces
- Parking

0 30' 60'

DUKE ELLINGTON SCHOOL OF THE ARTS MODERNIZATION

DESA REVISED PLANS

SECOND FLOOR PLAN

06

GCS | SIGAL | LLC A JOINT VENTURE

LBA CgS

Wednesday, January 7, 2015

DUKE ELLINGTON SCHOOL OF THE ARTS MODERNIZATION

Plan Key

- Core Academic / Science / Special Education
- Dance
- Instrumental / Vocal Music
- Museum Studies / Media & Communications
- Common Areas
- Theater
- Visual Arts
- Media Center / Cyber Cafe
- Theater & Technical Design Program
- Physical Education
- Administration
- Student Services
- Student Dining & Food Service
- Maintenance & Custodial
- Central Commons Spaces
- Building Systems
- Expansion Space
- Circulation
- Outdoor Commons Spaces
- Parking

DESA REVISED PLANS

THIRD FLOOR PLAN

07

0 30' 60'

GCS | SIGAL | LLC
A JOINT VENTURE

LBA CgS
A Joint Venture • Lance Bailey & Associates • cas grass • spack architects

Wednesday, January 7, 2015

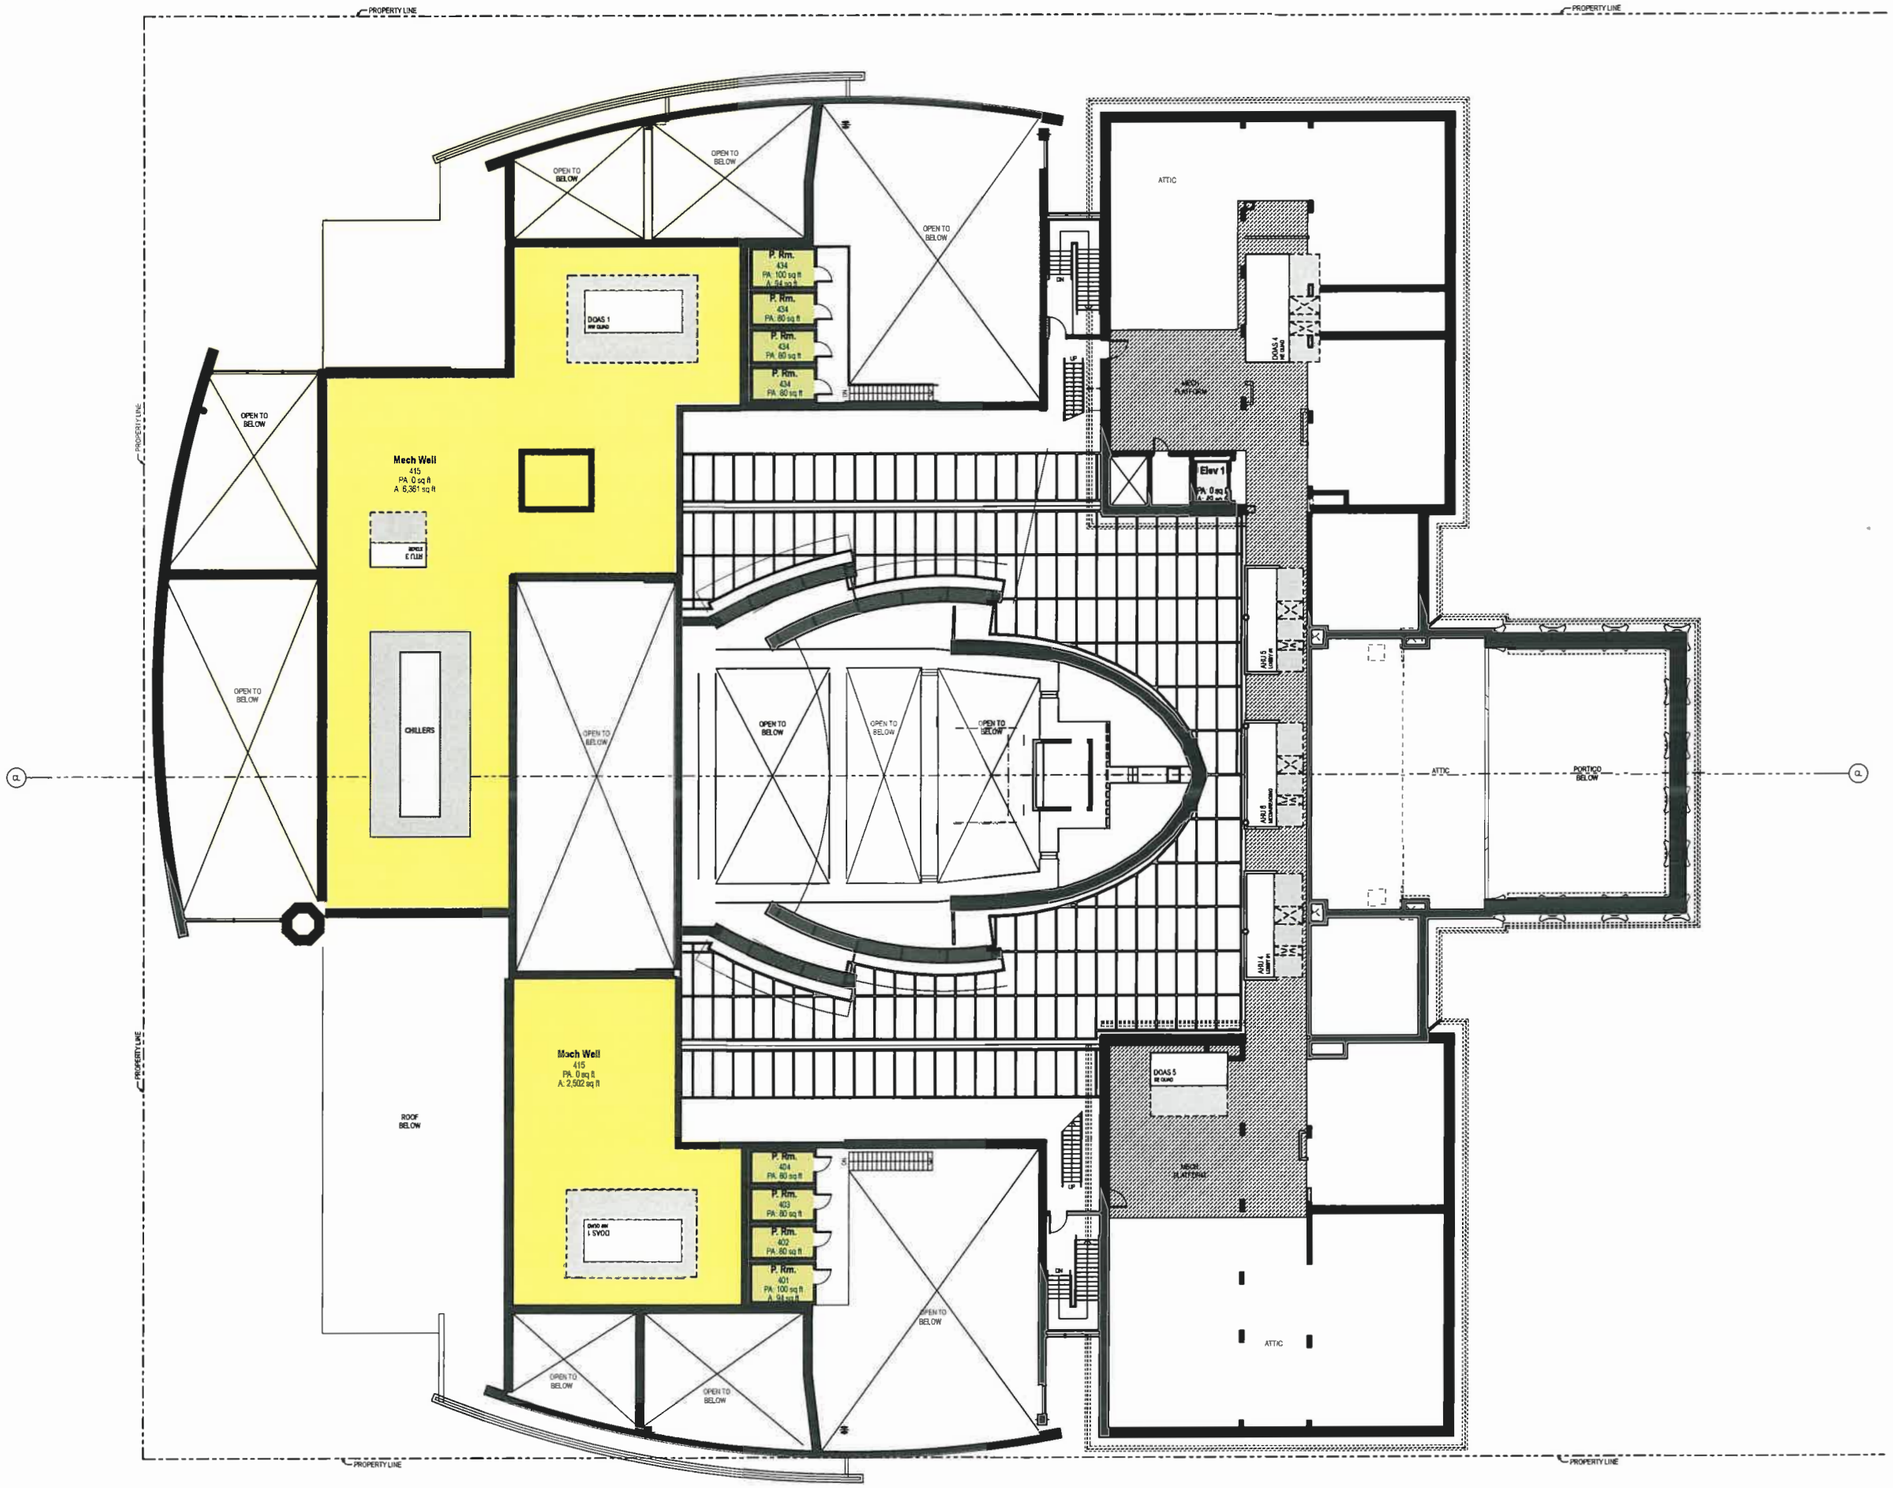

Plan Key

- Core Academic / Science / Special Education
- Dance
- Instrumental / Vocal Music
- Museum Studies / Media & Communications
- Common Areas
- Theater
- Visual Arts
- Media Center / Cyber Cafe
- Theater & Technical Design Program
- Physical Education
- Administration
- Student Services
- Student Dining & Food Service
- Maintenance & Custodial
- Central Commons Spaces
- Building Systems
- Expansion Space
- Circulation
- Outdoor Commons Spaces
- Parking

0 30' 60'

DUKE ELLINGTON SCHOOL OF THE ARTS MODERNIZATION

DESA REVISED PLANS

FOURTH FLOOR PLAN

08

GCS | SIGAL | LLC
A JOINT VENTURE

LBA CgS
A Joint Venture • Lance Bailey & Associates • con greaves • spaeth architects

Wednesday, January 7, 2015