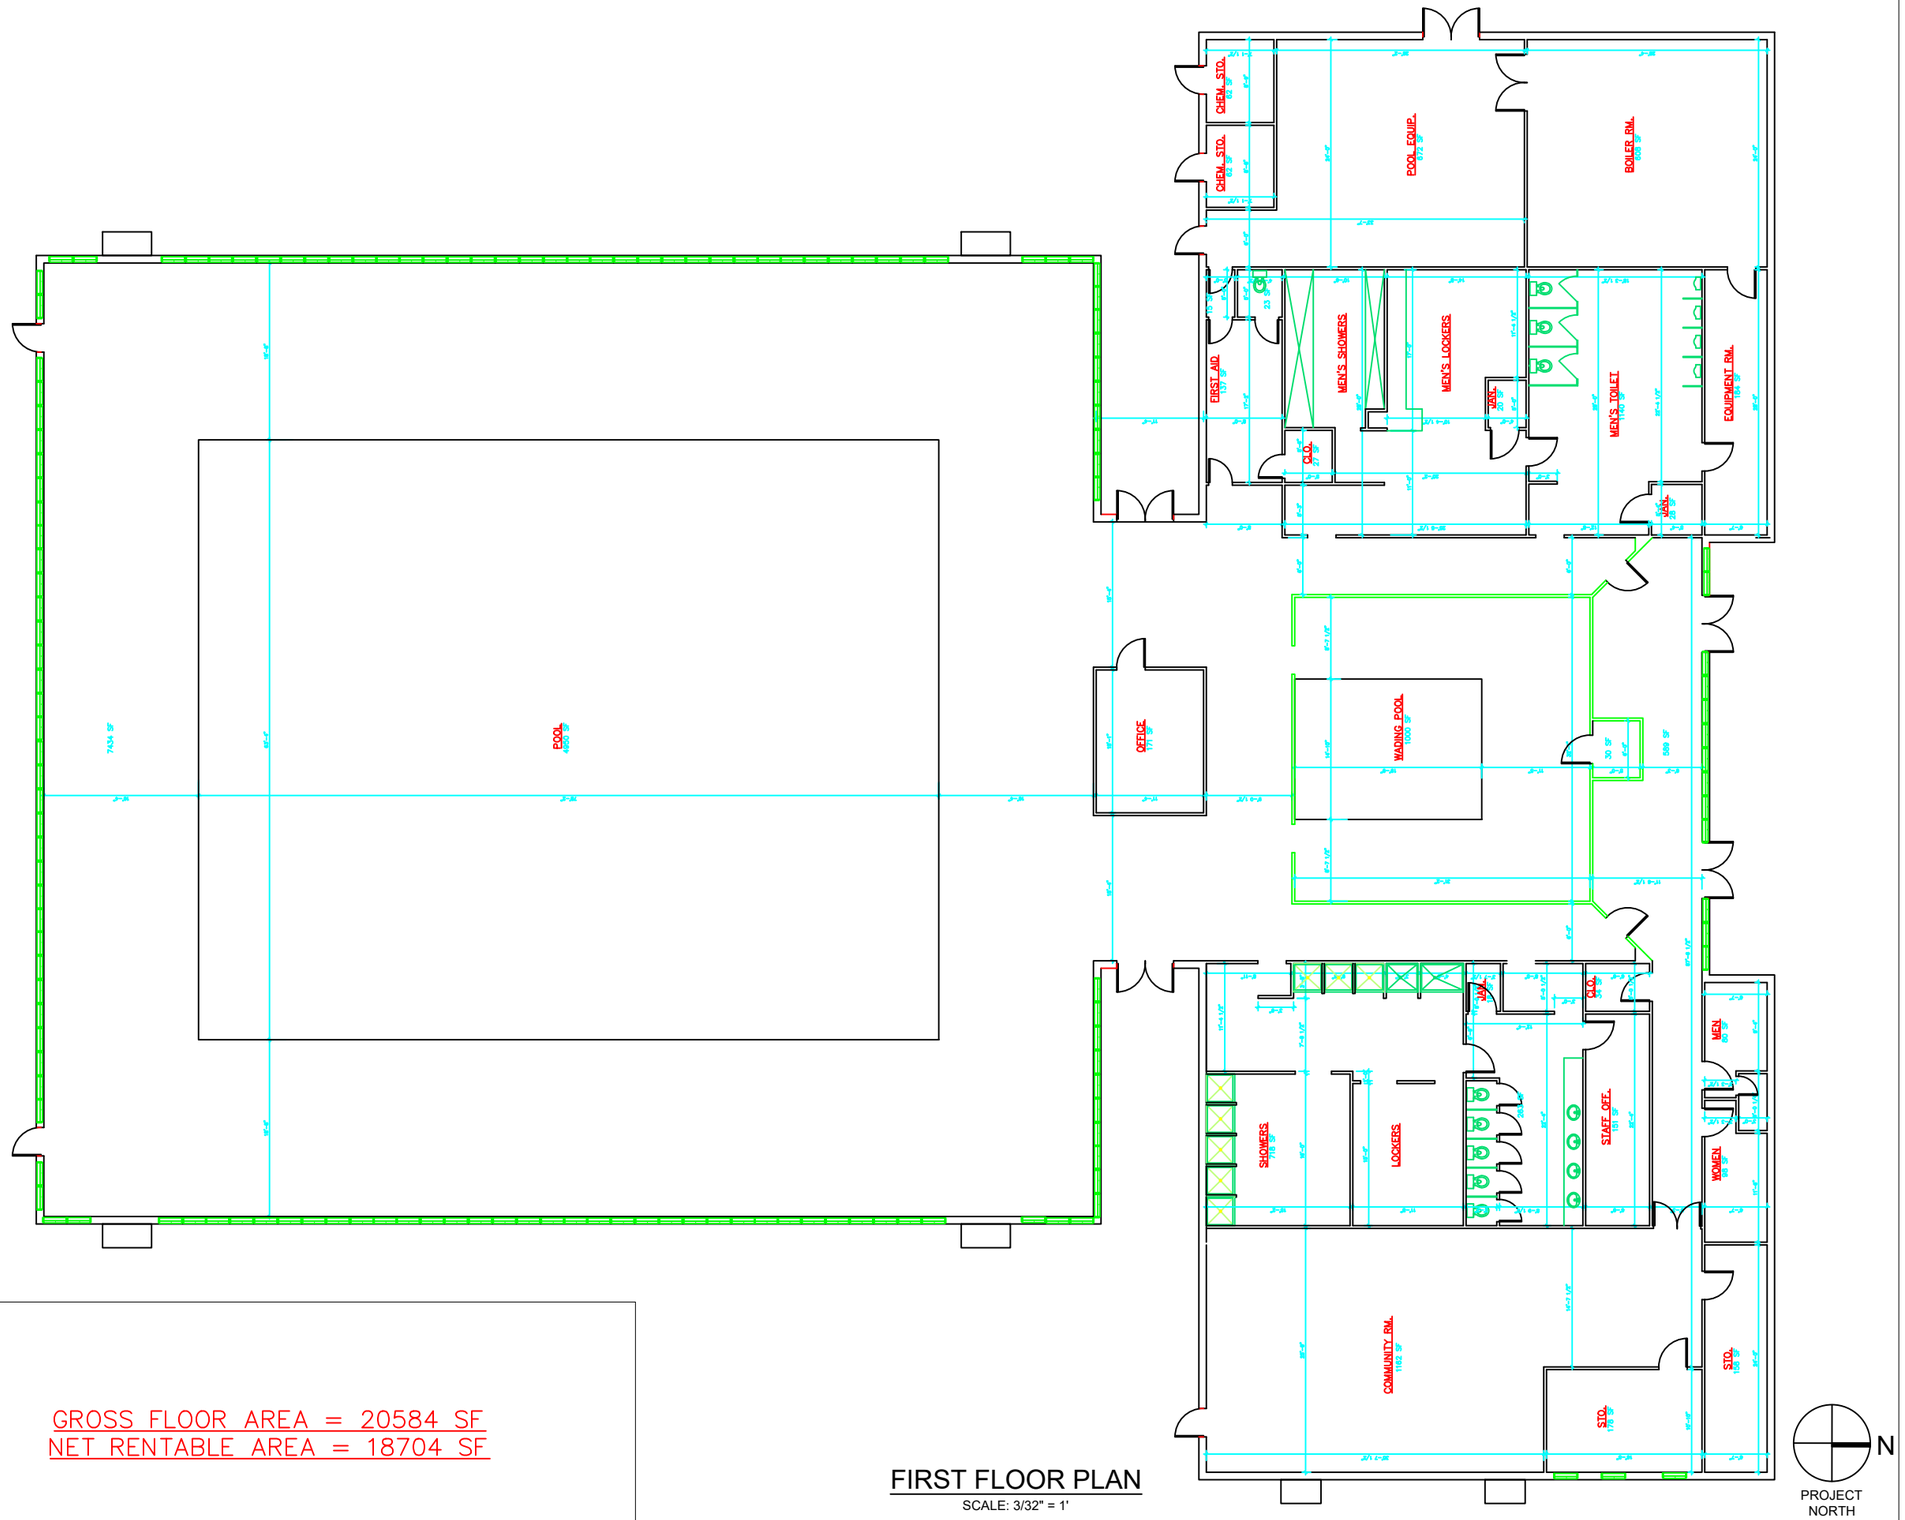

GROSS FLOOR AREA = 20584 SF
NET RENTABLE AREA = 18704 SF

FIRST FLOOR PLAN

SCALE: 3/32" = 1'

FAITHFUL + GOULD
CONSTRUCTIVE EXPERTISE

Project:
WILLIAM RUMSEY AQUATIC

Sheet No.:
1 OF 1

Sheet Title:
A-1

Description:
FIRST FLOOR PLAN