



MARK	DATE	ISSUE
------	------	-------

Copyright © 2008
by Hughes Group Architects

A-401



A4 FAMILY CABANAS PLAN

HOSE BIBB
BELOW COUNTER

FLOOR DRAIN
BELOW COUNTER

FLOOR DRAIN

HOSE BIBB
BELOW COUNTER

W TOILET
216

M. TOILET
215

DF

1 2 3

G H I J K L M N O P Q R S T U V W X Y Z

C1 UPPER LEVEL TOILET PLAN


SCALE: 1/4" = 1'-0"

Bello, Bello & Associates, LLC
Zoning, Land Use & Development Consultants
900 7th St. NE, Suite 6
Washington, DC 20002

These plans and respective application have been reviewed for compliance with the 2006 International Building Code and to the best of our knowledge and belief, the plans comply with the applicable provisions of the code. Consequently, the respective reviews of the application and the following disclosures are recommended for approval.

Professional In Charge _____ Date: 7/8/08

- | | |
|--|---|
| ☒ Mechanical | ☒ Plumbing |
| ☒ Electrical | ☒ Fire Protection |
| ☒ Structural / Architectural | ☒ Elevator |

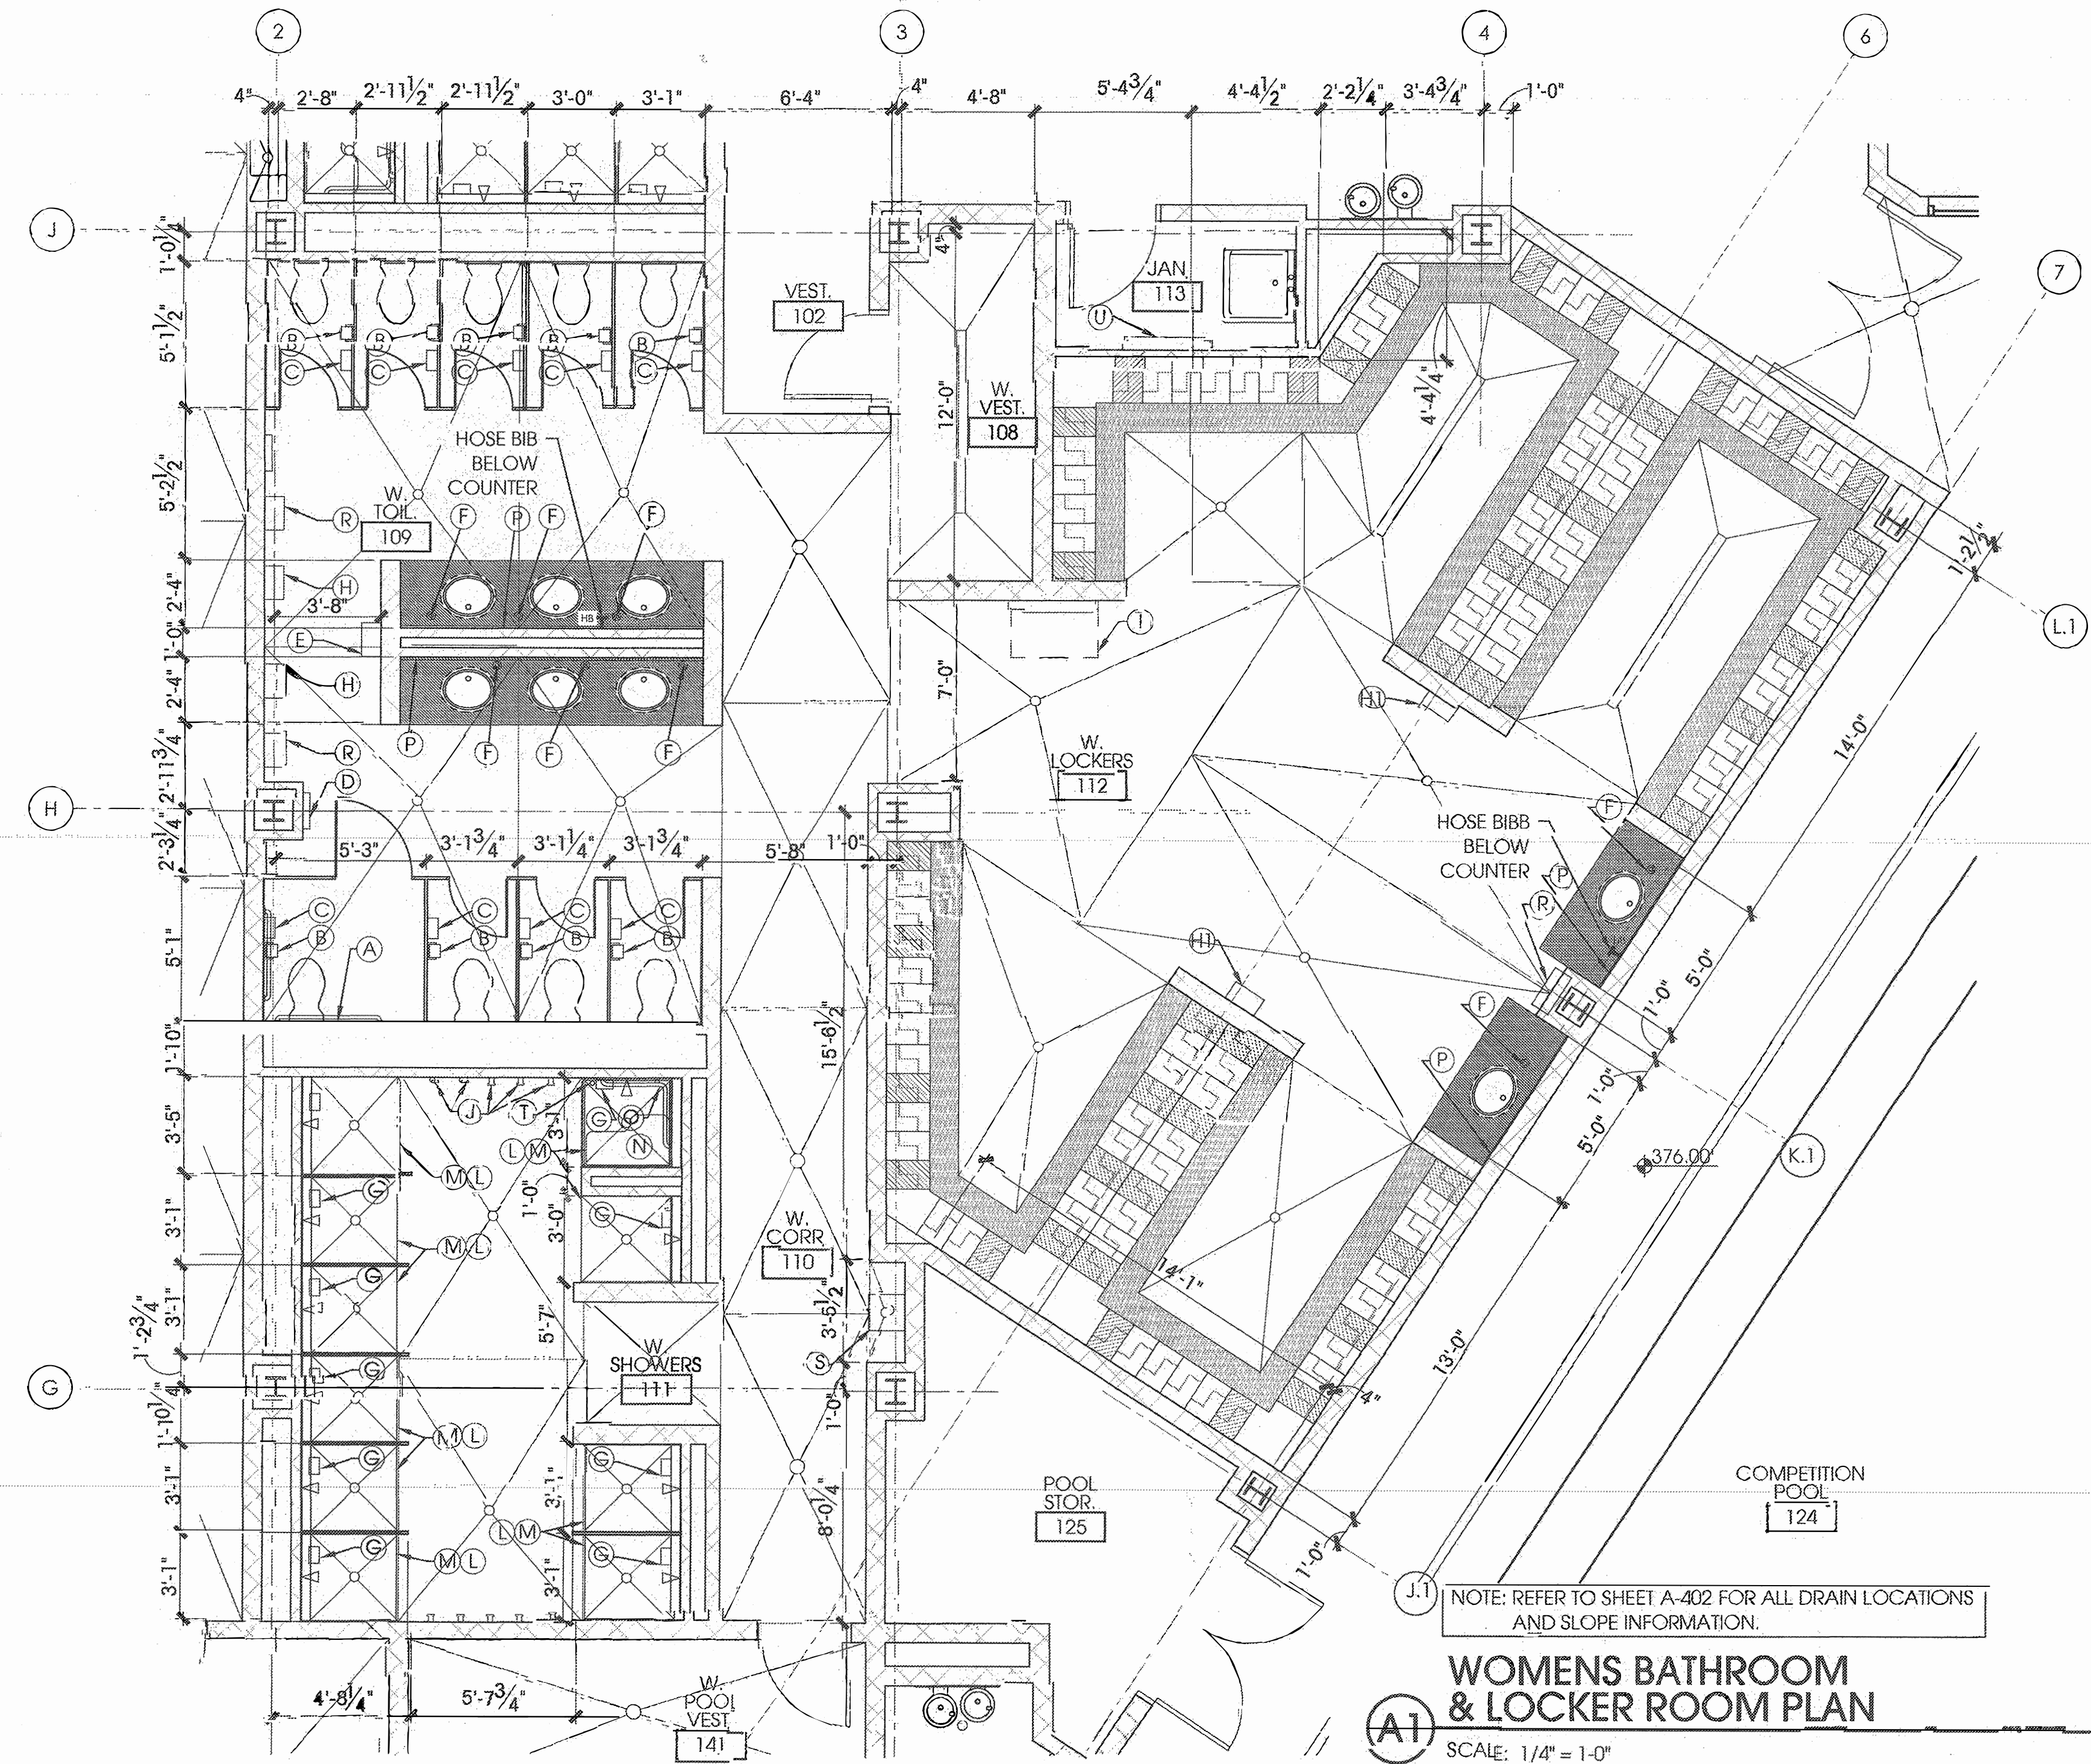


**WOMENS BATHROOM
& LOCKER ROOM PLAN**

SCALE: 1/4" = 1'-0"



SEAL

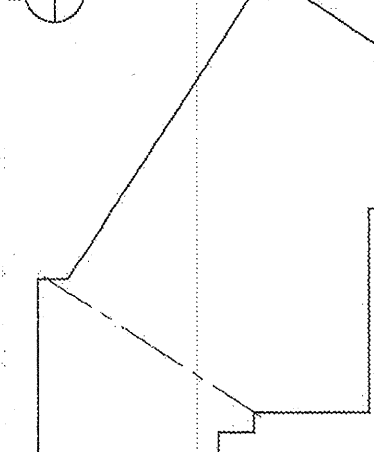

KEY PLAN

11.10.2007 O. U. E. F. & P.
02.28.2008 GMP SET
03.20.2008 ISSUED FOR PERMIT
03.18.2008 ADDENDUM #1
05.14.2008 ADDENDUM #3
06.25.2008 100% CDS

MARK DATE ISSUE

DRAWN BY: HB
CHECKED BY: MM
PROJECT NO: 0519

Copyright © 2008
by Hughes Group Architects

**ENLARGED
FLOOR DRAIN
PLANS @ LOCKERS**

A-402


THIRD PARTY PLANS REVIEW CERTIFICATION
These plans and respective application have been reviewed for compliance with the 2003 DC Construction Code and the rules and regulations of the Department of Parks and Recreation. The reviewer certifies that the plans comply with the applicable provisions of the code and regulations, and that the reviewer has no objection to the issuance of a permit for the construction of the project. The reviewer's review is limited to the information provided and does not constitute a warranty or guarantee of the project's performance or the accuracy of the information provided.

Professional's Name: **Paulo Ballo & Associates, LLC**
Professional's Title: **Professional Engineer**
Professional's License No.: **0000000000**
Professional's State: **Washington, DC 20003**


Date: **7/8/08**

Reviewed By: **[Signature]**
Reviewed By Title: **Professional Engineer**
Reviewed By License No.: **0000000000**
Reviewed By State: **Washington, DC 20003**


Reviewed By Title: **Professional Engineer**
Reviewed By License No.: **0000000000**
Reviewed By State: **Washington, DC 20003**

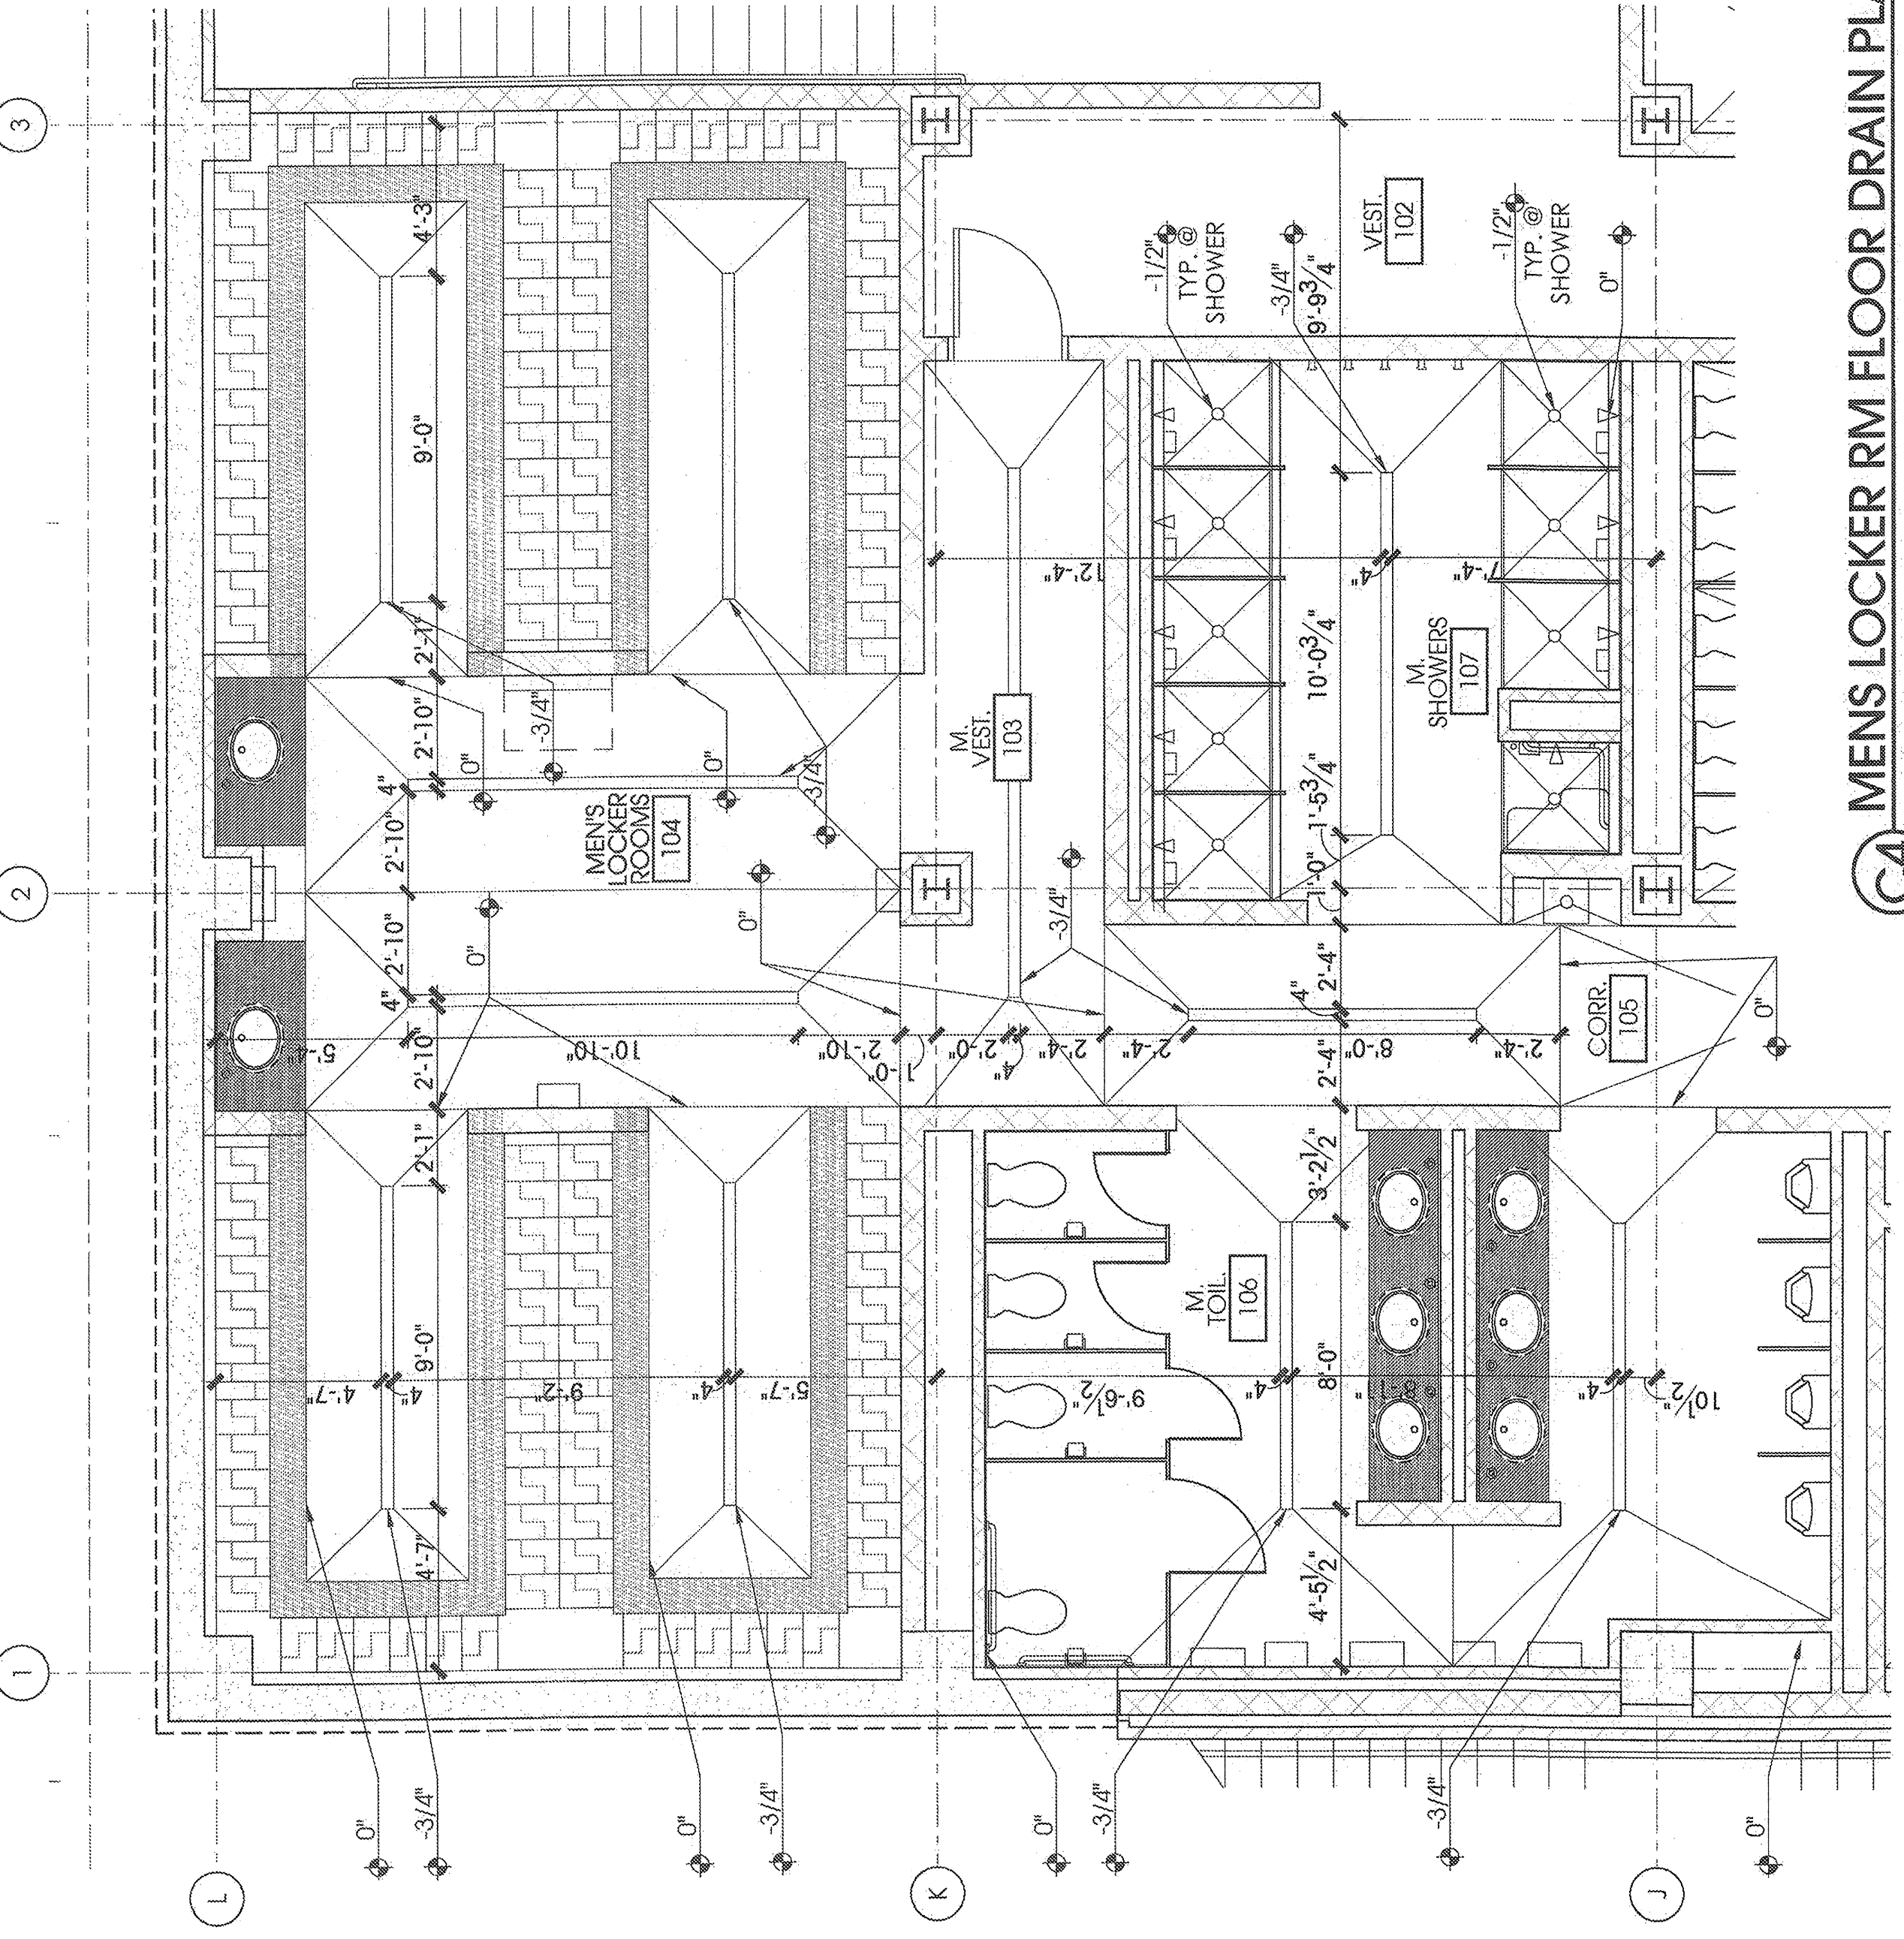


C4 MENS LOCKER RM FLOOR DRAIN PLAN
SCALE: 1/4" = 1'-0"

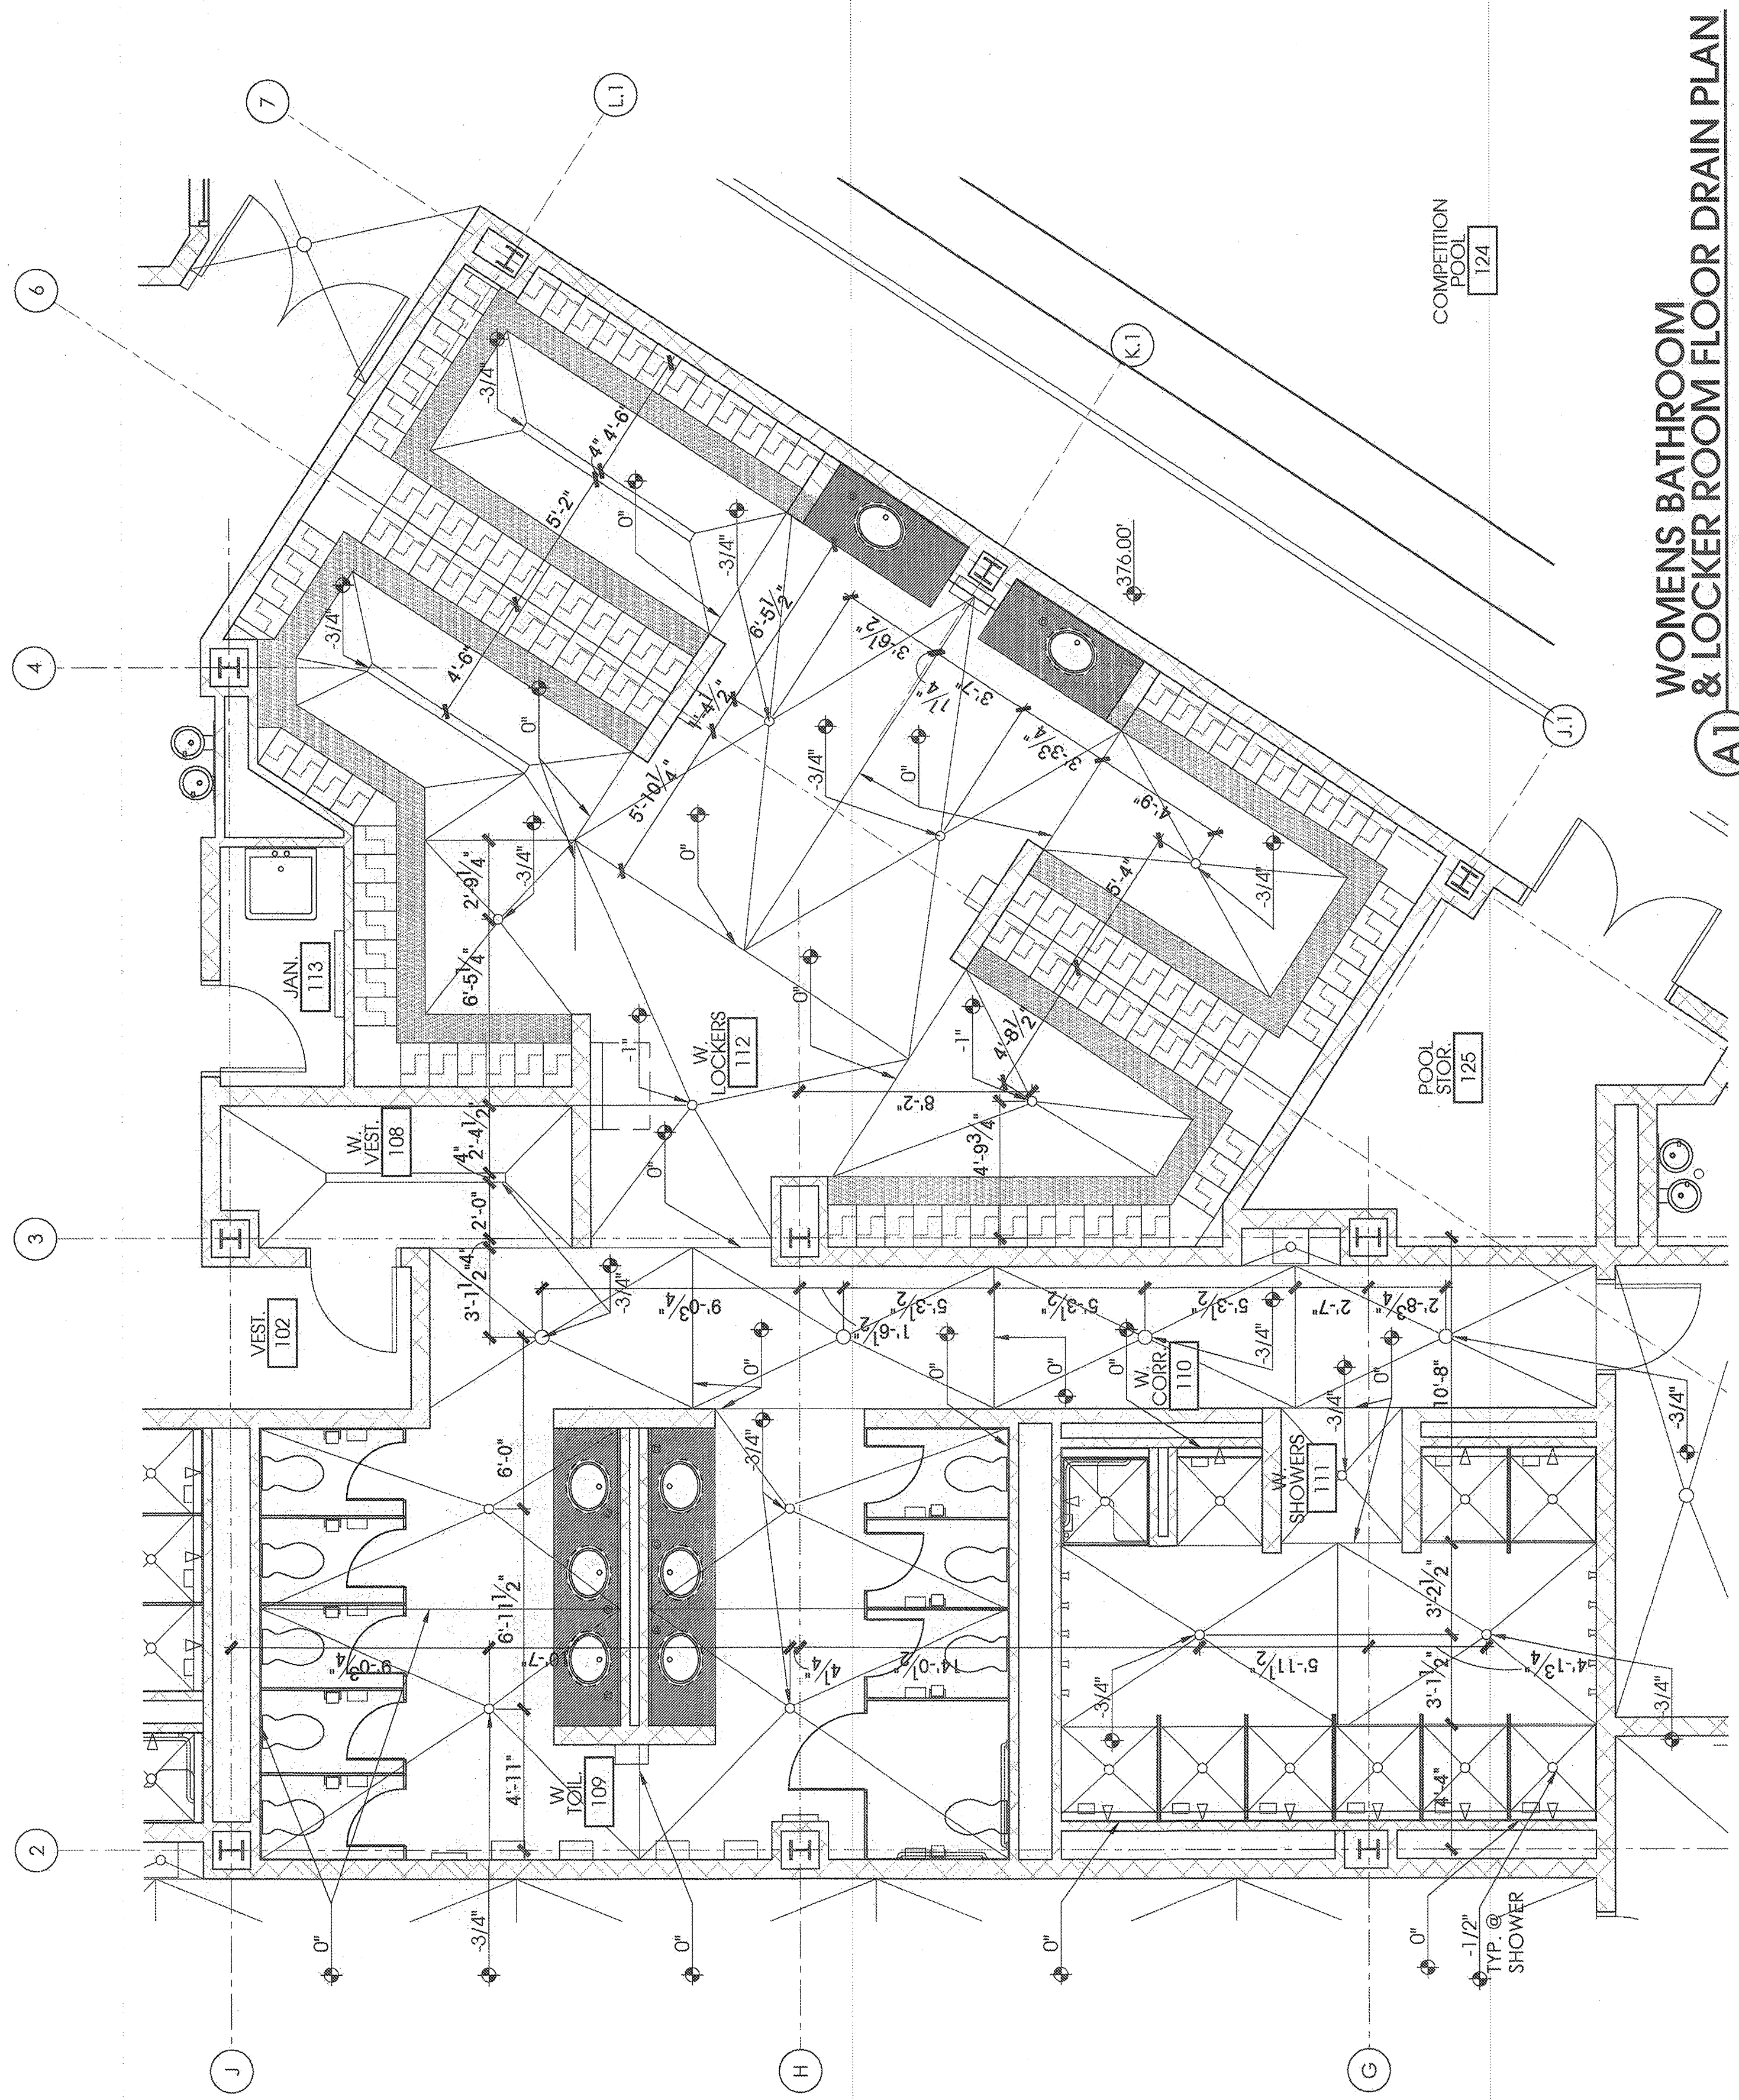

**A1 WOMENS BATHROOM
& LOCKER ROOM FLOOR DRAIN PLAN**
SCALE: 1/4" = 1'-0"

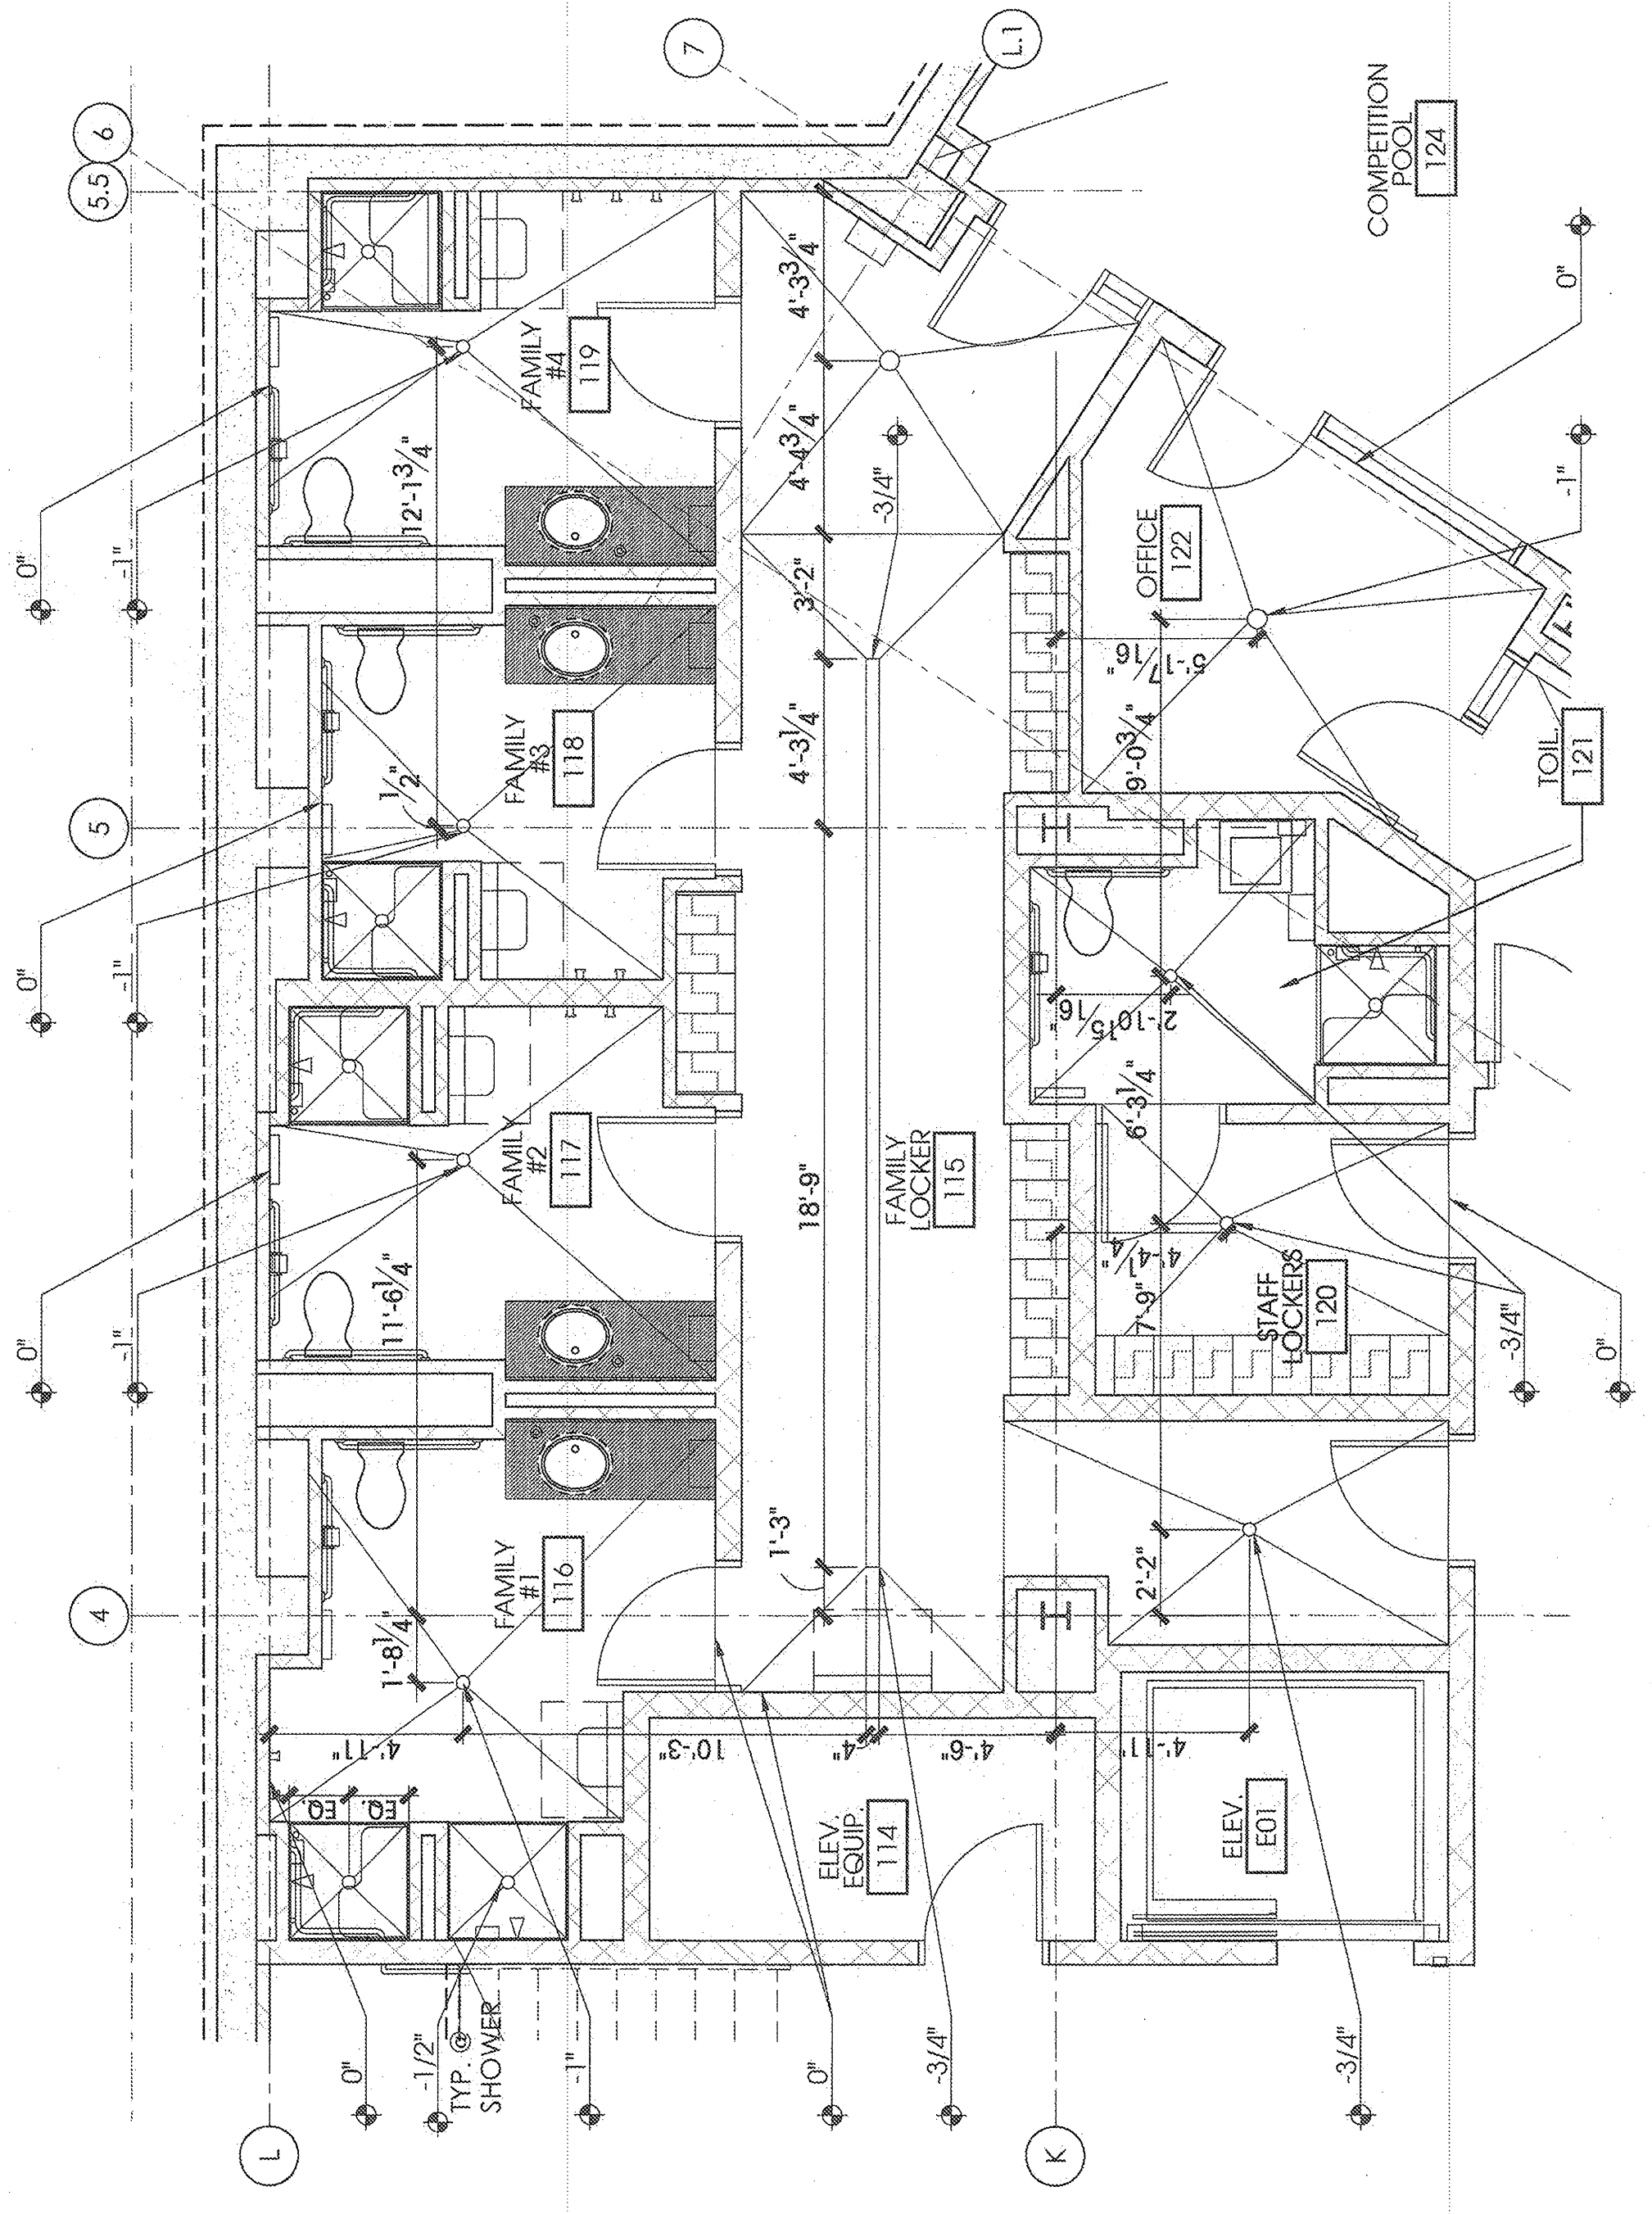

A4 FAMILY CABANAS FLOOR DRAIN PLAN
SCALE: 1/4" = 1'-0"

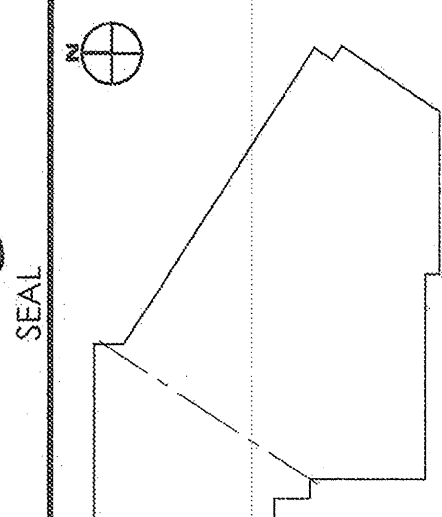

11.10.2007 O.U.E. & P.
02.28.2008 CMP SET
03.20.2008 ISSUED FOR PERMIT

△ 06/25/2008 100% CD'S


MARK DATE ISSUE

DRAWN BY: ARS
CHECKED BY: ARS
PROJECT NO.: 0519


Copyright © 2008
by Hughes Group Architects

**LOCKER ROOM DETAILS
AND FLOOR DRAIN
DETAILS**


A-404

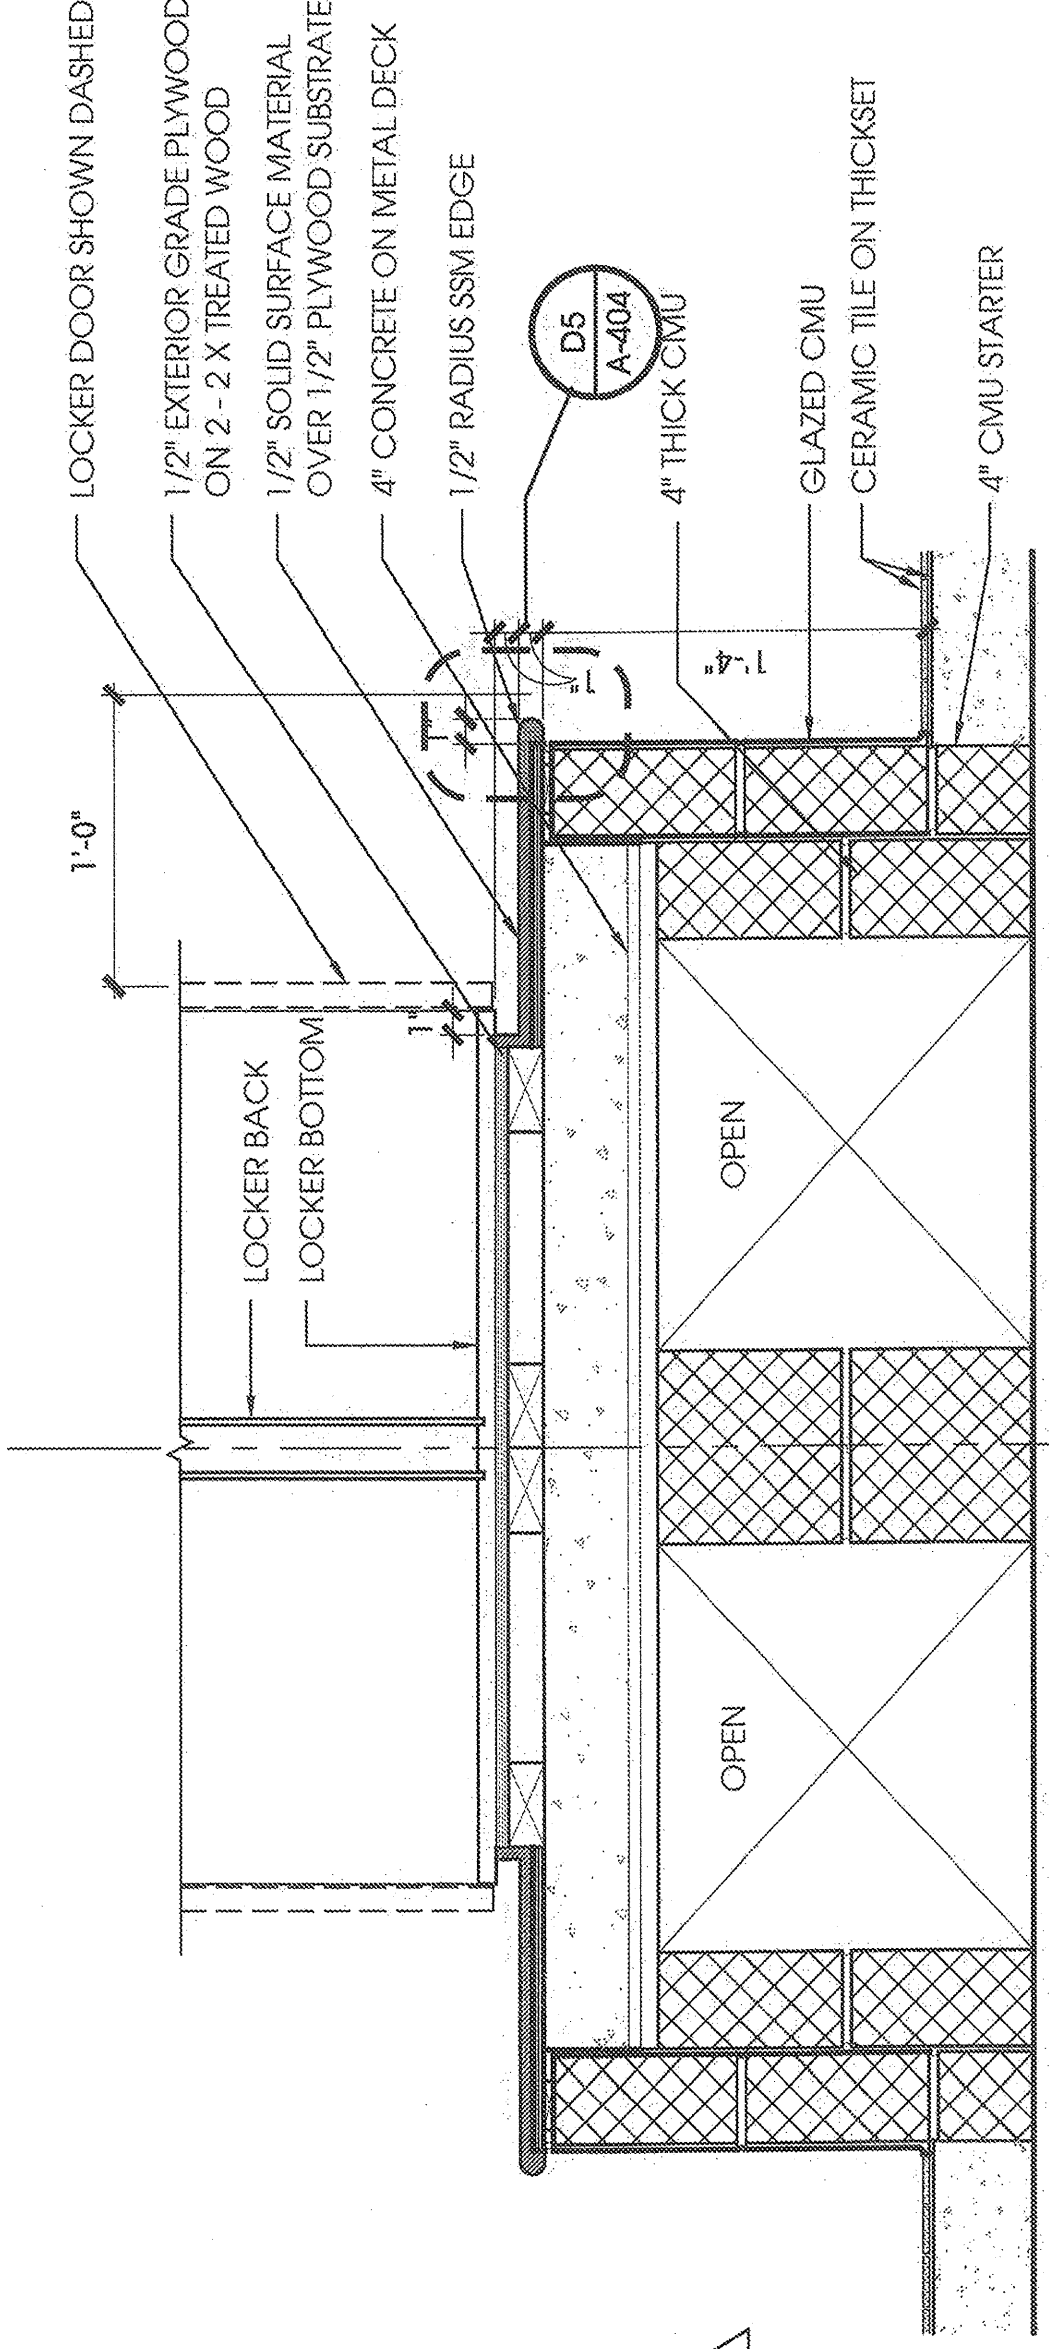


(D3) TYPICAL LOCKER BASE
SCALE: 1 1/2" = 1'-0"

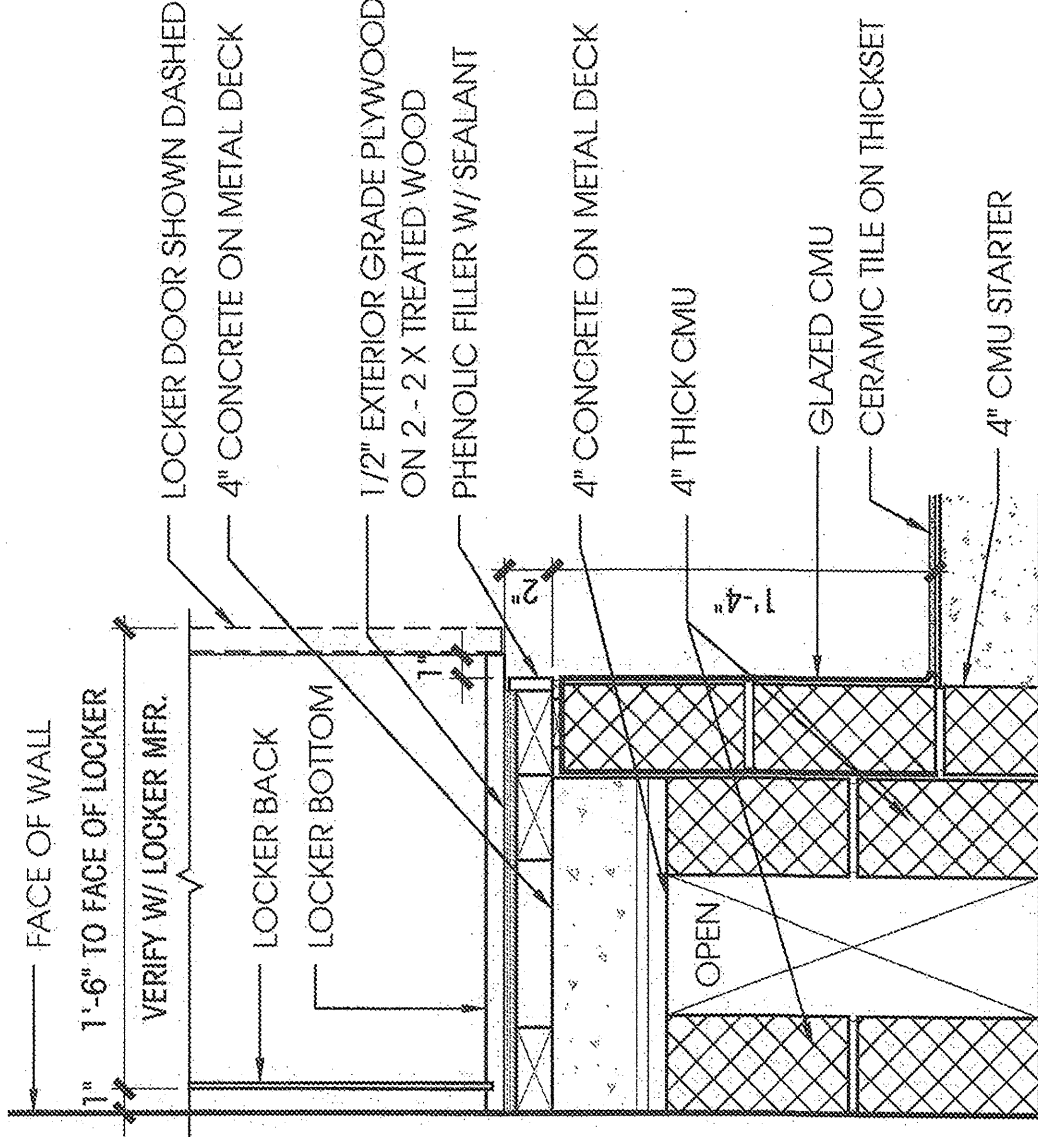

(D4) TYPICAL LOCKER BASE WITHOUT SEAT
SCALE: 1 1/2" = 1'-0"

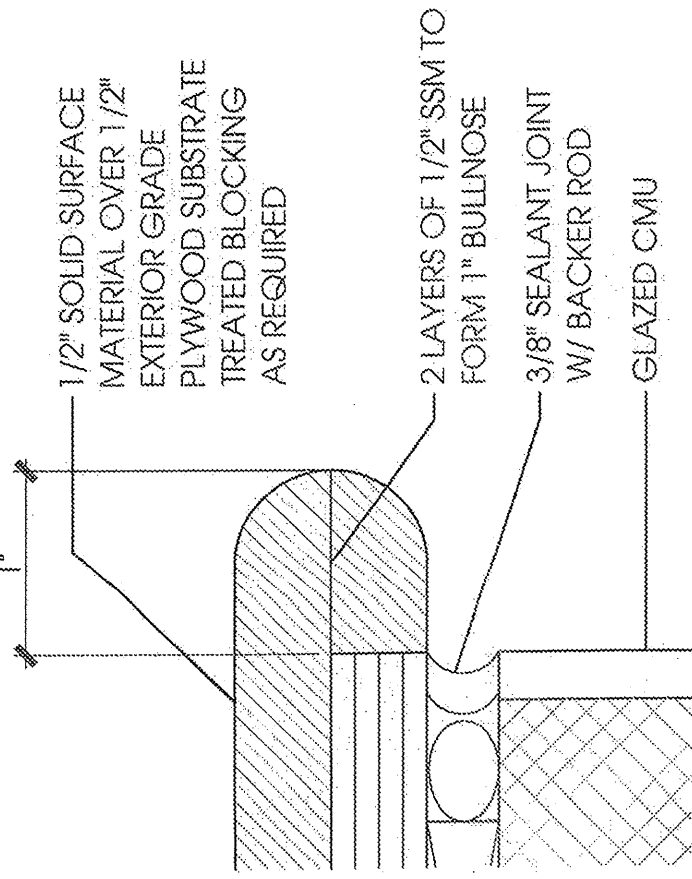

(D5) SSM SEAT EDGE DETAIL
SCALE: 1'-0" = 1'-0"

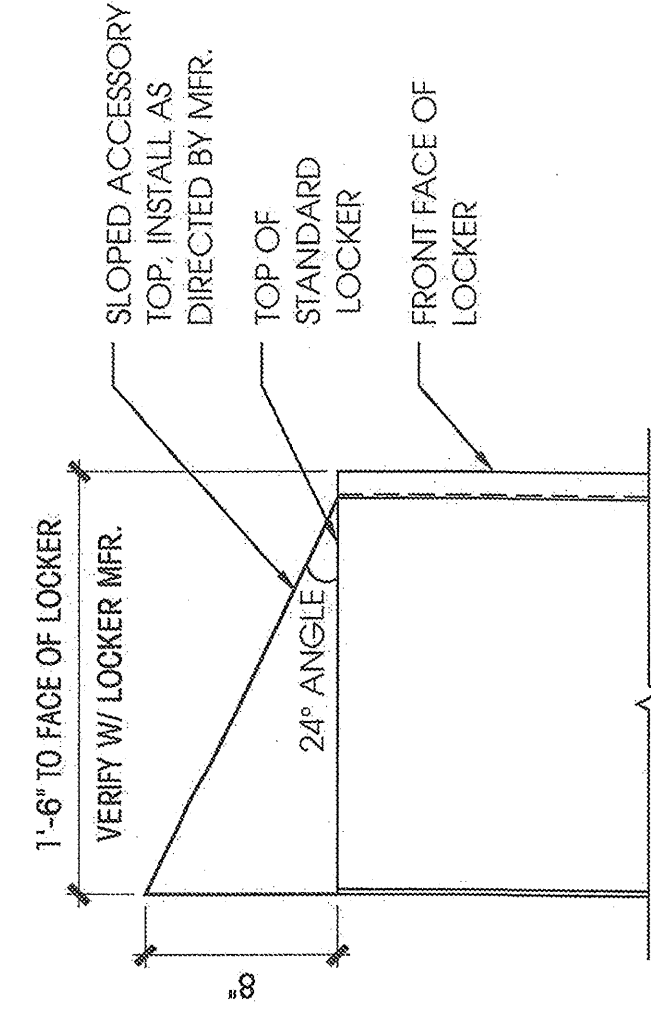


(C5) SLOPED LOCKER TOP ACCESSORY ELEVATION, TYP
SCALE: 1 1/2" = 1'-0"


(C3) TYPICAL LOCKER BASE
SCALE: 1 1/2" = 1'-0"

THIRD PARTY PLANS REVIEW CERTIFICATION
These plans and respective applications have been reviewed for compliance with the 2003 DC Construction Code and to the best of our knowledge and belief, the plans comply with the applicable provisions of the code. Consequently, the respective reviews of the application for the following descriptions are recommended for approval.
Professional in-Charge: [Signature]
Date: 7/3/03
Professional Seal: [Seal]
Professional Title: [Title]
Professional License: [License]

(C1) TWO TIER LOCKER ELEVATION
SCALE: 1" = 1'-0"

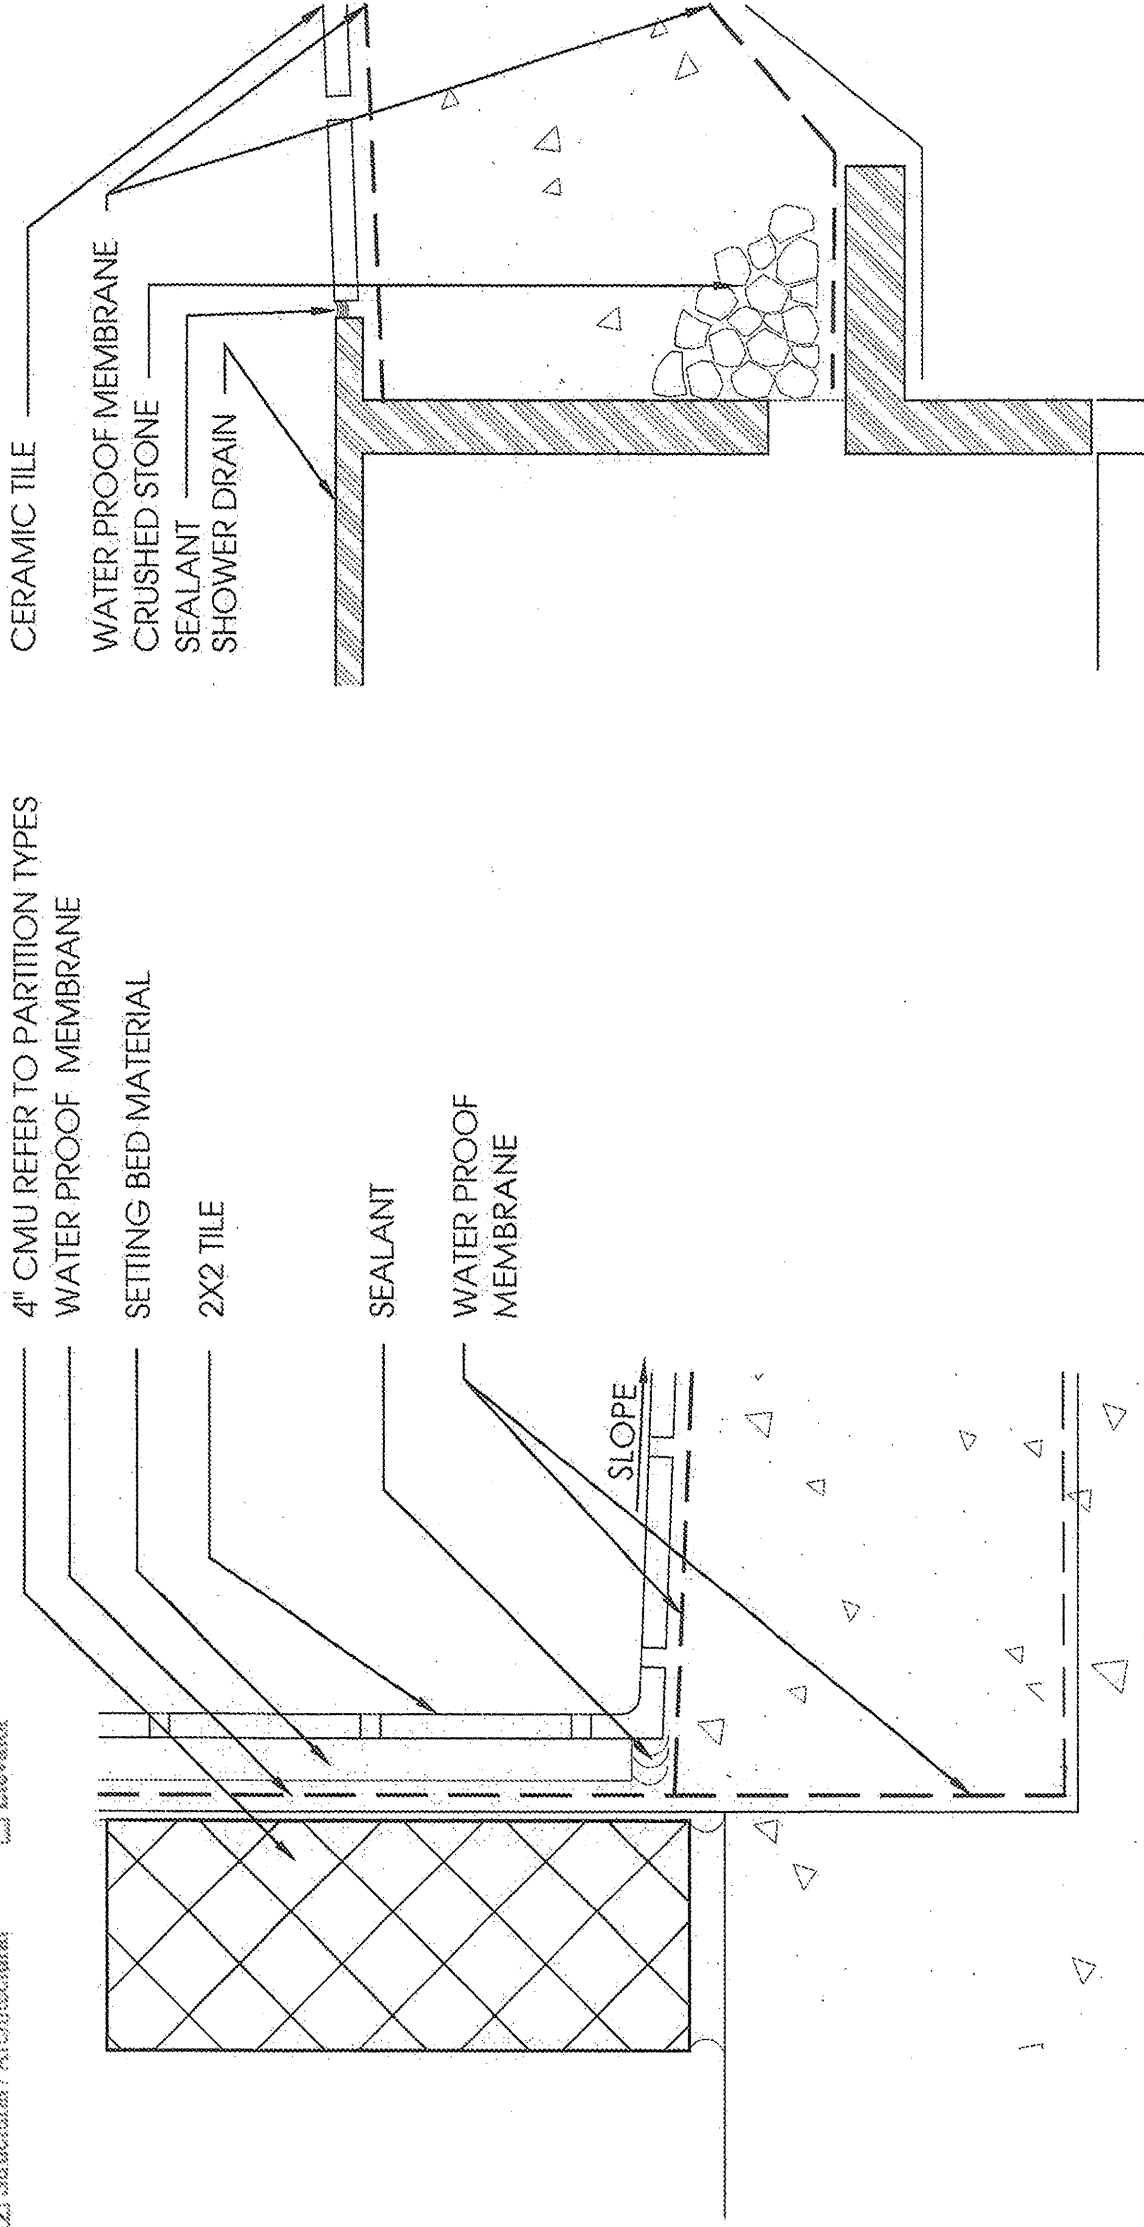


(B2) SHOWER DETAIL
SCALE: 6" = 1'-0"

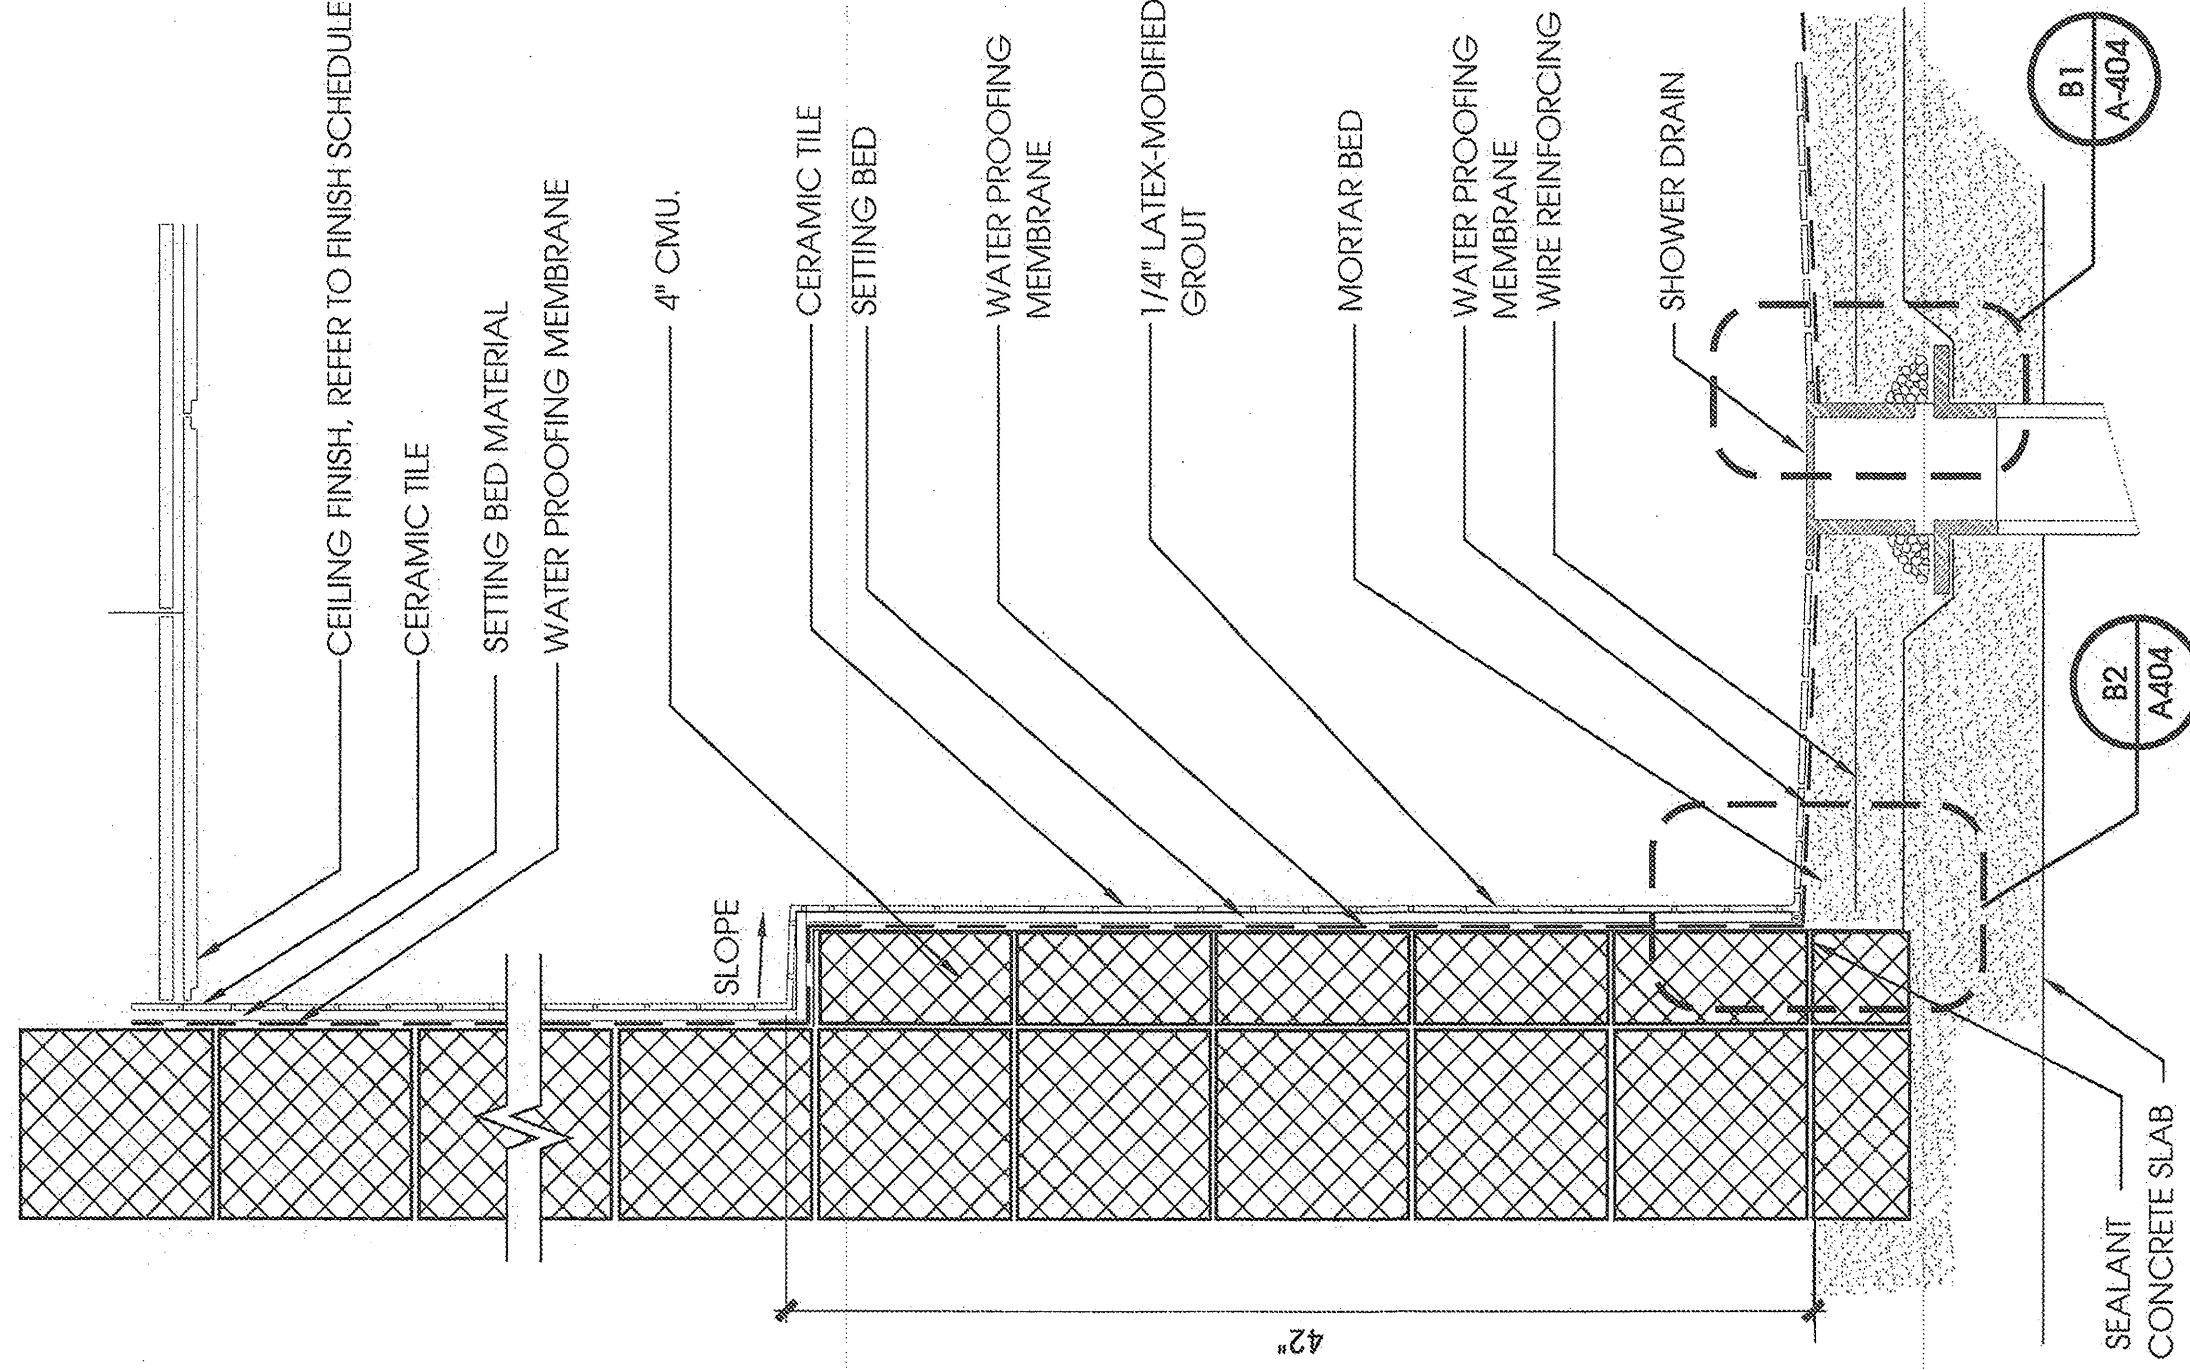


(A3) TYPICAL SHOWER SECTION
SCALE: 1 1/2" = 1'-0"

(B1) SHOWER DETAIL
SCALE: 6" = 1'-0"

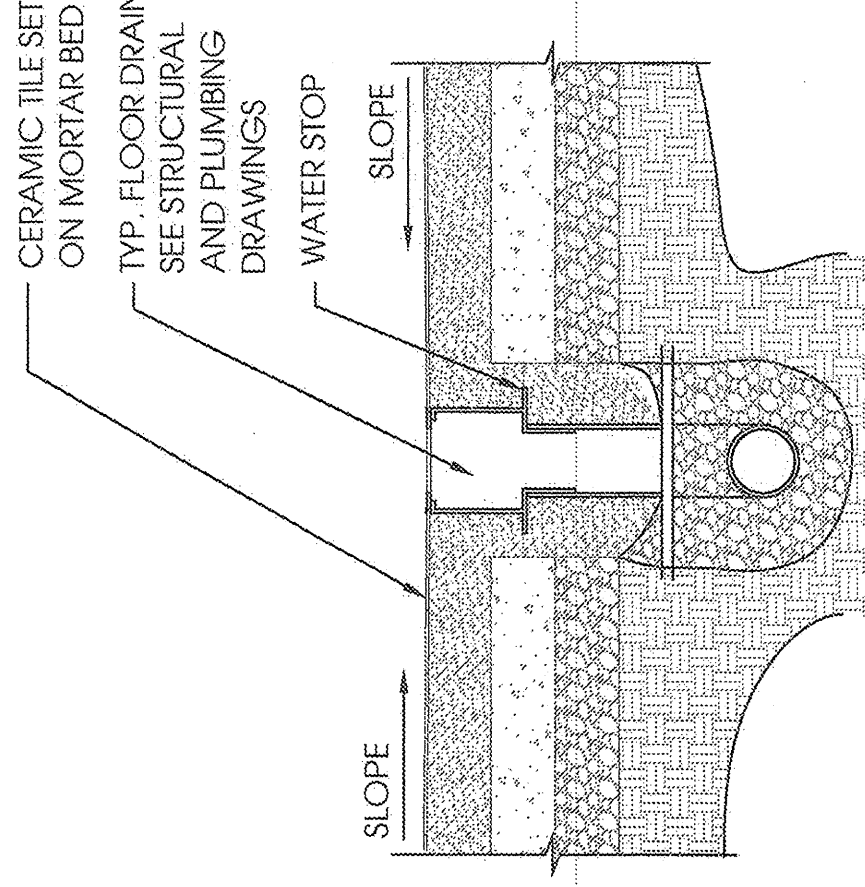

(A1) TYPICAL FLOOR DRAIN
SCALE: 1" = 1'-0"

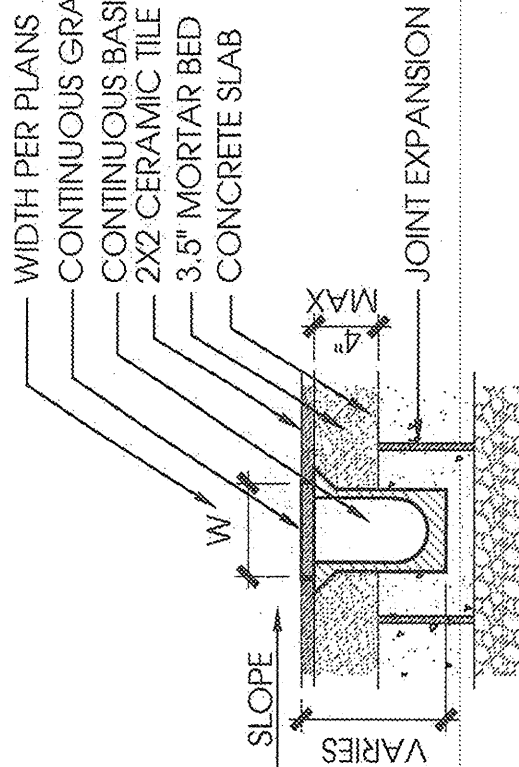

(A2) TYPICAL TRENCH DRAIN
SCALE: 1" = 1'-0"